Township No. 28 South Range No. 2 West of the Willamette Meridian Oregon

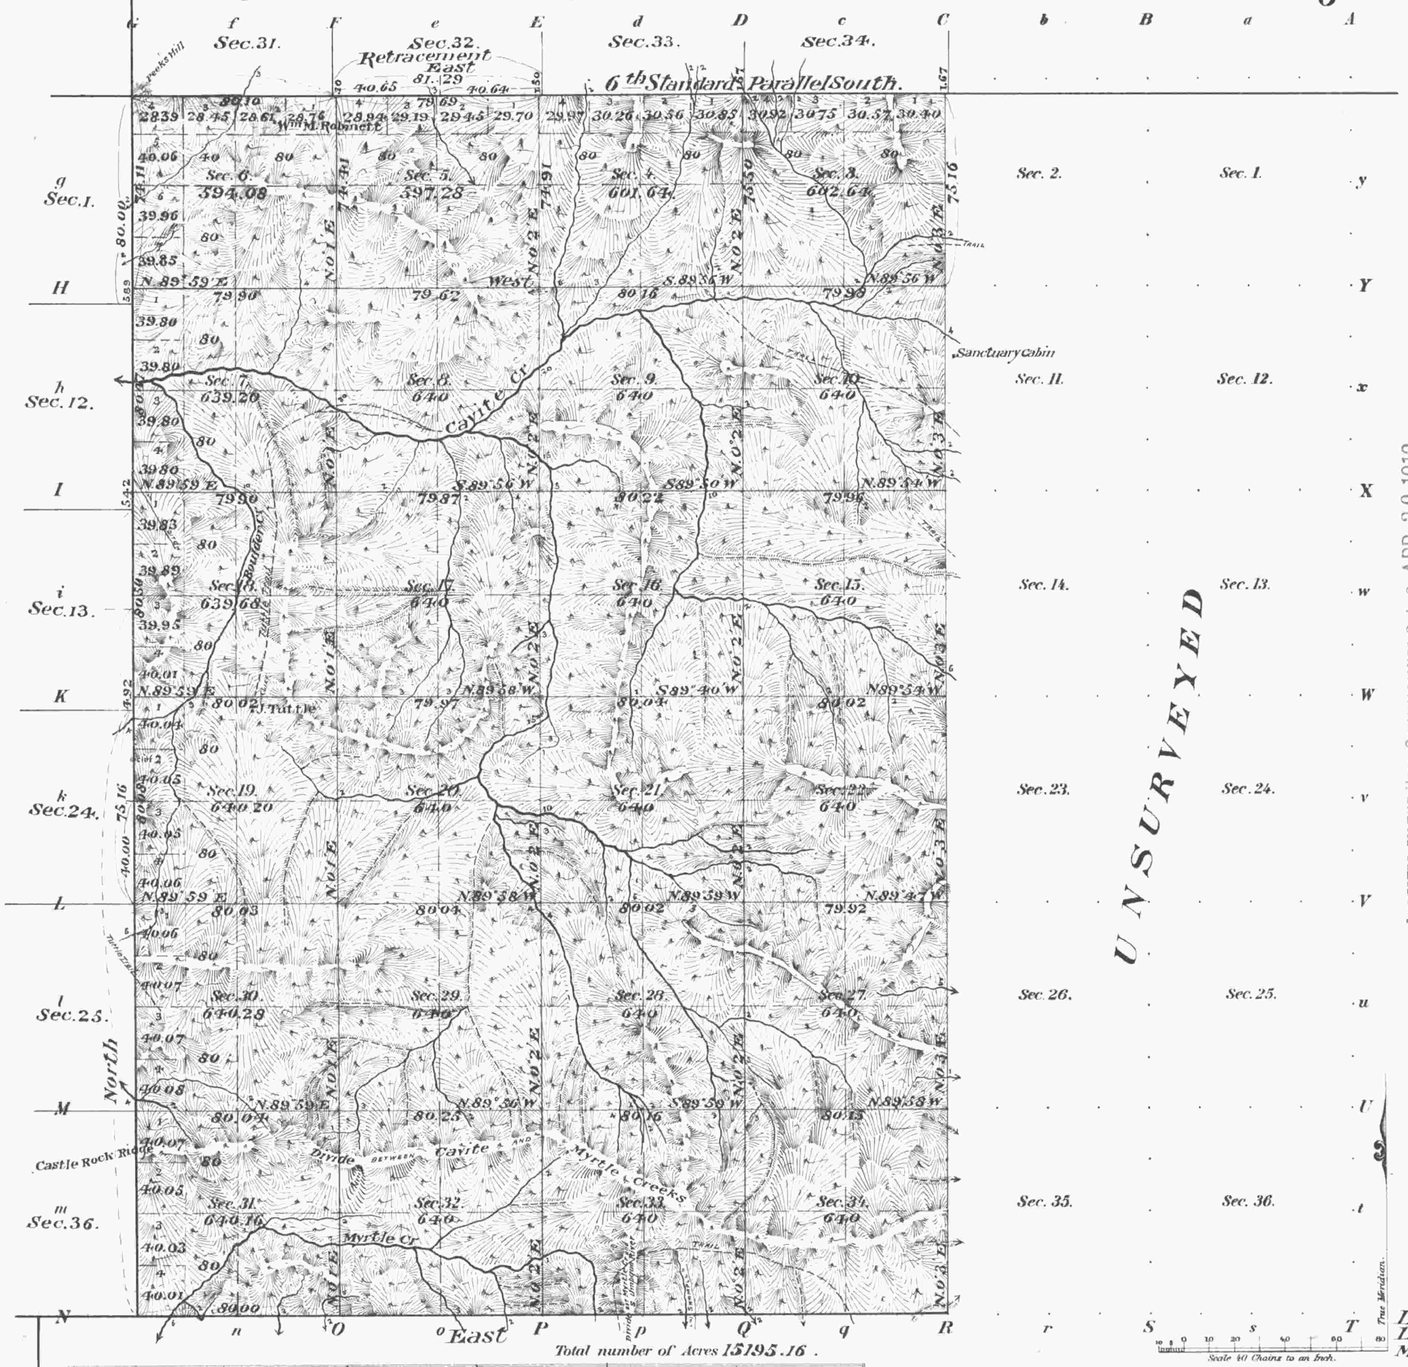

Meanders of								
Posts	Courses	Ch's Lk's	Posts	Courses	Ch's Lk's	Posts	Courses	Ch's Lk's

ACCEPTED BY THE HON. COMMISSIONER G. L. O. APR 30 1912

Latitude 43°08' N
Longitude 122°38' W
Mean Mag Dec. 20°30' E
} At cor. of Sec's 13, 18, 19, and 24.

Surveys Designated	By Whom Surveyed	Date of Contract	Amount of Surveys M Ch's Lk's	When Surveyed	No. of Contract
Township lines S. 6th Stand. Par. N. 6th Stand. Par. E. 8th Mer. W. 4th Mer. Subdivisions	William N. Gibb	Dec. 3 1908			783
	" " "	" " "	43. 60. 25	Sept. 8, 1909 to July 1, 1910.	"
Retracement of N. Bdy. of Sec. 5.	" " "	" " "	1. 01. 29	" "	"
Connections	" " "	" " "	21. 17	" "	"
6th St. d par. Is. thro R. 2 W. and W. Bd. of Sec's 1, 7, and 18	Sam'l C. Flint	Aug 3. 1882		1882	459.

The above Map of Township No. 28 South, of Range No. 2 West of the Willamette Meridian Oregon is strictly conformable to the field notes of the survey thereof on file in this Office, which have been examined and approved.

Surveyor General's Office,
Portland, Oregon Oct. 17, 1911

Geo. Ward Cole
Sur. Gen'l for Oregon