Township No. 28 South Range No. 3 West of the Willamette Meridian Oregon.

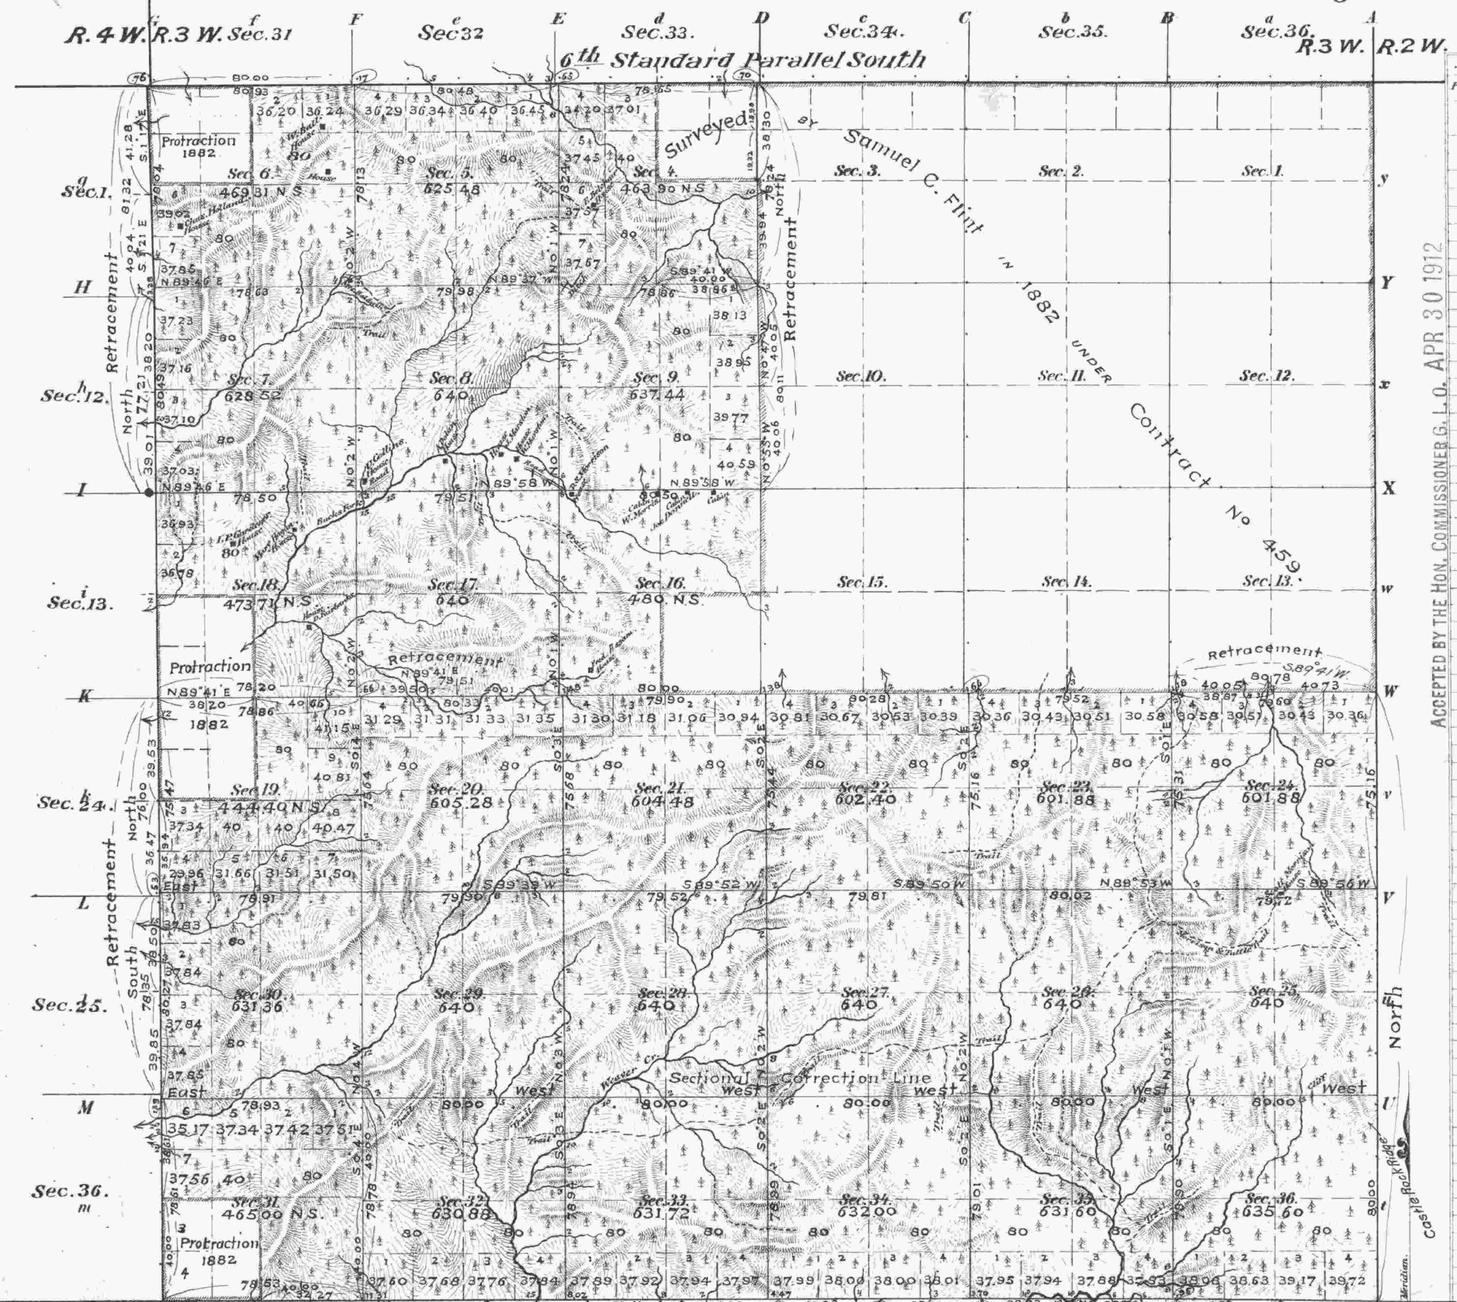

Meanders of

Posts	Courses	Ch.Lk.	Posts	Courses	Ch.Lk.	Posts	Courses	Ch.Lk.

ACCEPTED BY THE HON. COMMISSIONER G. L. O. APR 30 1912

Latitude 43°06'N
Longitude 122°58'W
Mean Mag. decl 20°30'E
} Near 1/4 sec cor. between Sec's 25 and 36.

Area of Former Survey 6706.37 Acres — of New Survey 13978.84 Acres — Total number of Acres 22683.21

R. 4 W. R. 3 W. — R. 3 W. R. 2 W.

Surveys Designated	By Whom Surveyed	Date of Contract	Amount of Surveys M.	Ch.	Lk.	When Surveyed	No. of Contract
Township lines	Wm. N. Gibb	Dec. 3 1908					783
Part of E. Bdy. Subdivisions	" " "	" " "	38	41	01	May 21, to June 18, 1910	"
Connections	" " "	" " "		40	84	" " "	"
Retracement of Subdns. of E. Bdy. of Secs. 1, 12, 24 and 25, T. 28 S., R. 4 W.	" " "	" " "	3	78	64	" " "	"
and N. Bdy. of Secs. 1, 2, 34 and 35, T. 29 S., R. 3 W.	" " "	" " "	9	25	82	" " "	"
E. Bdy. of Secs. 1, 12, and 13	Sam'l C. Flint	Aug. 3 1882				1882	459
N. " of 6th Std. Par. S.	" " "	June 19				"	454
S. and W. Bdries. of Tp.	Wm. H. Byars	Jan'y 22 1891				1891	376

The above Map of Township No. 28 South, of Range No. 3 West of the Willamette Meridian, Oregon, is strictly conformable to the field notes of the survey thereof on file in this Office, which have been examined and approved.

Surveyor Generals Office,
Portland, Oregon, October 17 1911.

Geo. W. Cook
Sur. Genl. for Oregon.