FILED

DEC 7 1990

COUNTY SURVEYOR
DOUGLAS COUNTY, ORE.

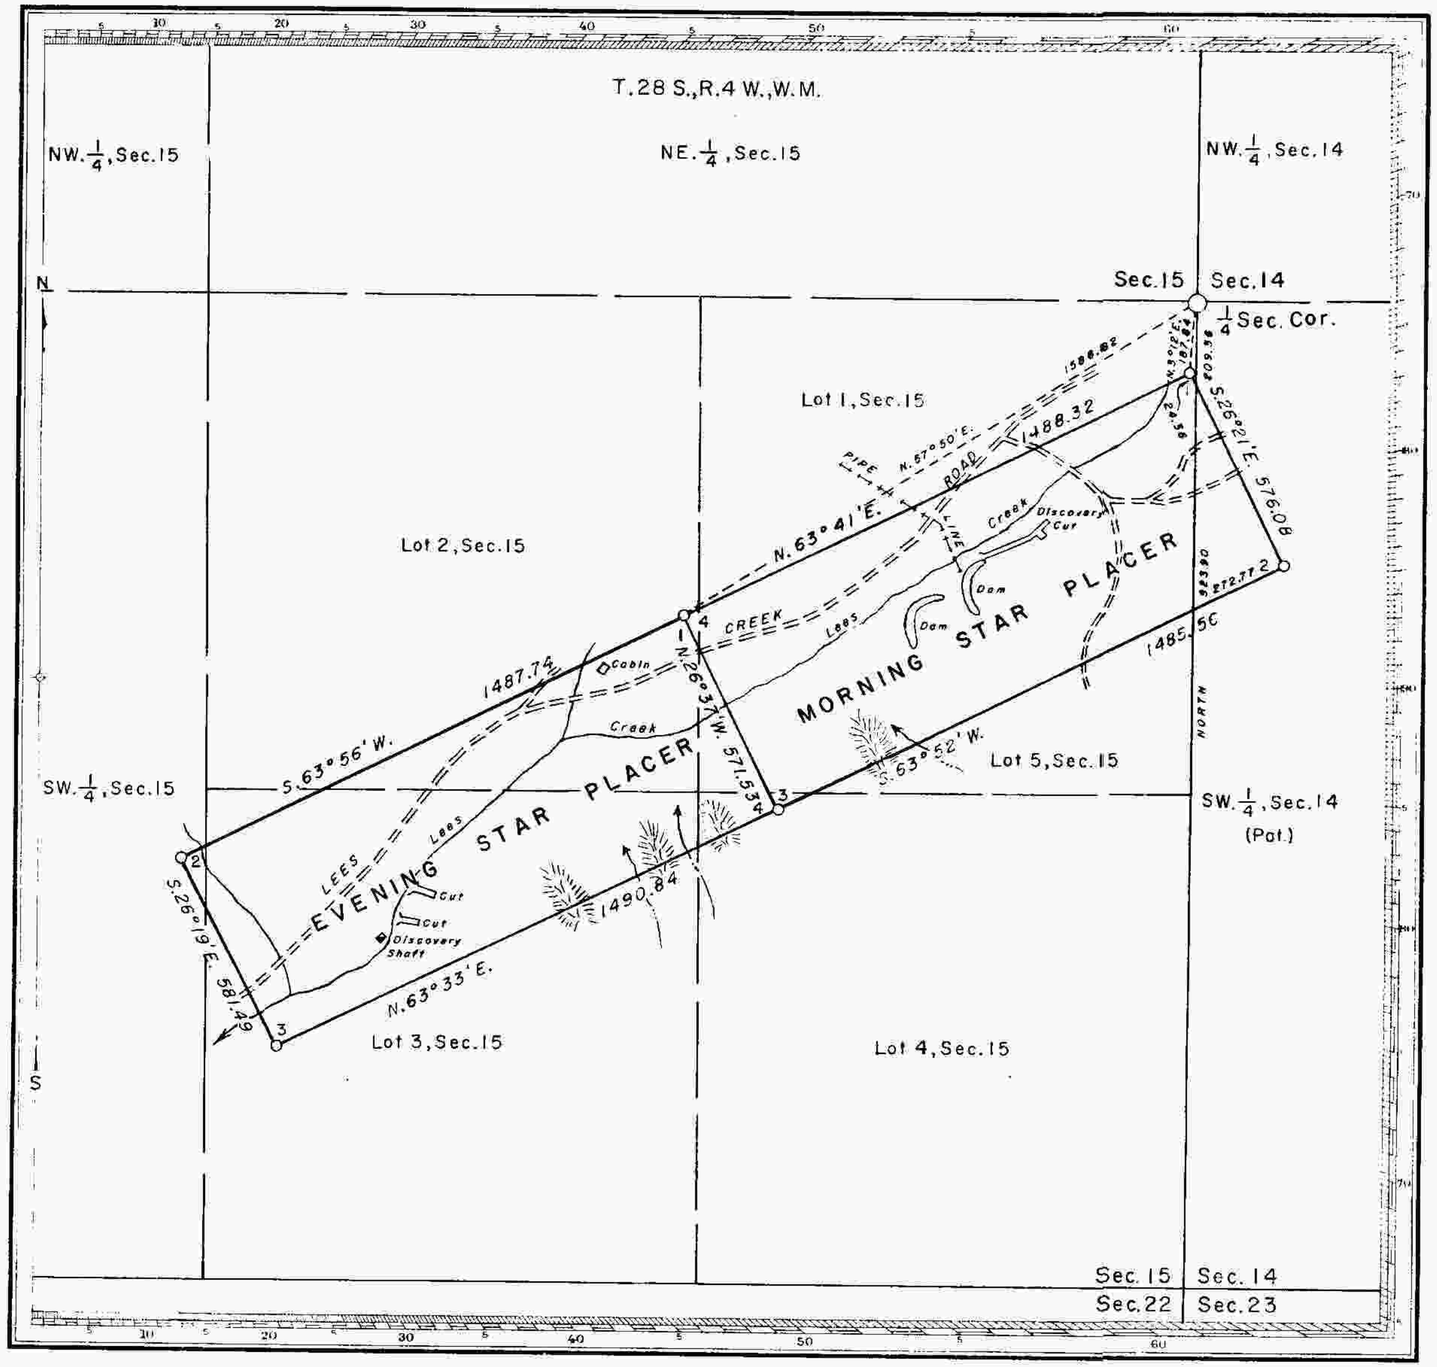

MINERAL SURVEY
No. 979
OREGON

CLAIM OF

GUY WAY

KNOWN AS THE

MORNING STAR PLACER
AND THE
EVENING STAR PLACER

SITUATE IN

Secs. 14 & 15, T.28 S., R.4 W., W.M.
DOUGLAS COUNTY
Lees Creek Mining District

Latitude 43°08'N., Longitude 123°09'W. at
Cor. No. 1, Evening Star Placer

100 0 100 200 300 400 500 600 700 800
FEET

Magnetic Declination 20°00'E.

Surveyed March 23, to September 20, 1970
By George W. Plumb, Mineral Surveyor

UNITED STATES DEPARTMENT OF THE INTERIOR
BUREAU OF LAND MANAGEMENT
State Office

Portland, Oregon, June 8, 1972
I hereby certify that this plat of Mineral Survey No. 979, Oregon, is strictly conformable to the field notes of said survey which have been examined and approved.

Archie D. Craft
State Director.