TOWNSHIP Nº 28 SOUTH, RANGE Nº 7 WEST, WILLAMETTE MERIDIAN, OREGON

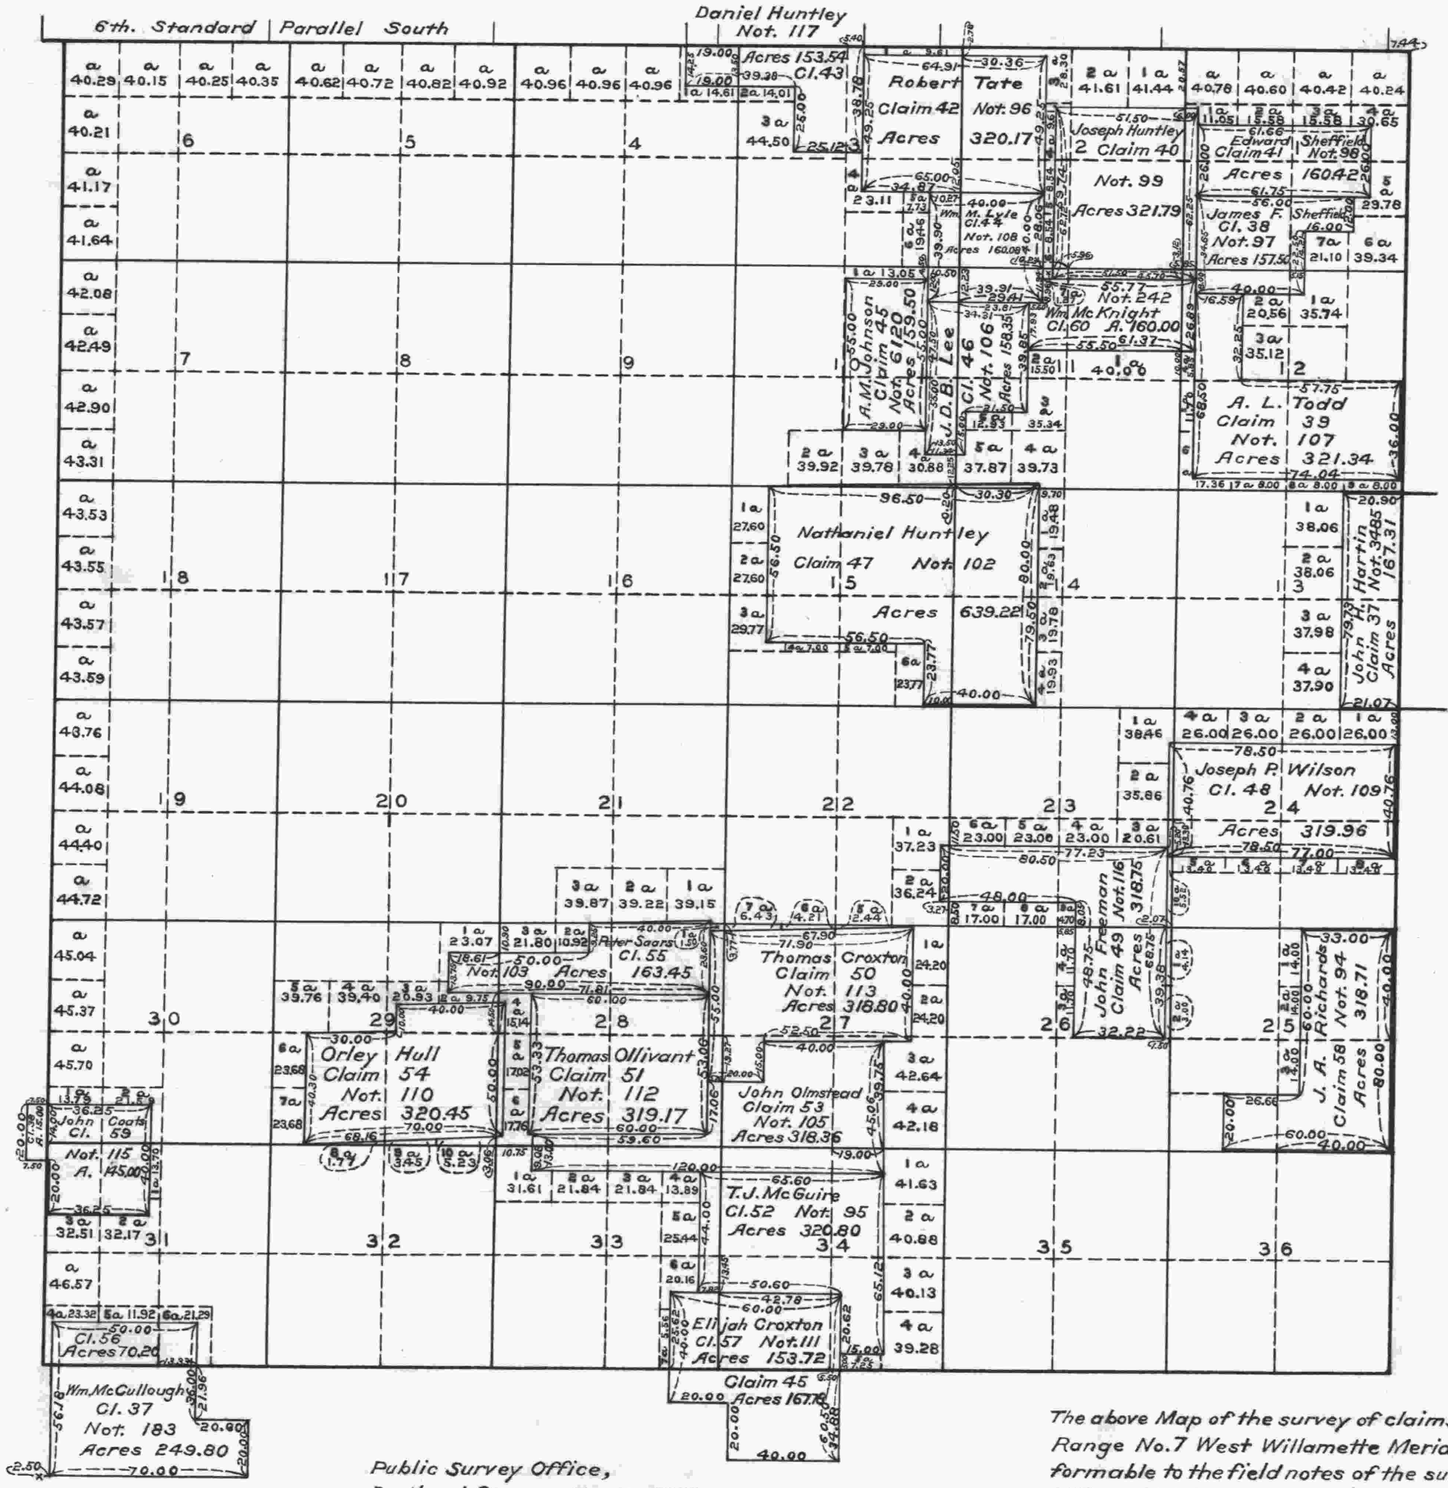

Legal Sub. Don. Cls.

Surveyed . .	17091.99
Pub. Id. remaining	
Total on Cl Map	23061.58
Diff. of computation	91.74
Total on Town. Plat	23153.32

Public Survey Office,
Portland, Oregon, Nov. 2, 1931.
I hereby certify this to be a correct copy of the original plat on file in this office.

Joseph A. Gauntz
Office Cadastral Engineer.

The above Map of the survey of claims in Township No. 28 South Range No. 7 West Willamette Meridian, Oregon, is strictly conformable to the field notes of the surveys thereof on file in this Office, which have been examined and approved.

Surveyor General's Office
Eugene City, Mar. 30th., 1863

(Signed)
B. J. Pengra
Sur. Gen. of Oregon.

Copy E.C.T.