1831 *Township No. 29 South Range No. 1 East of the Willamette Meridian Oregon*

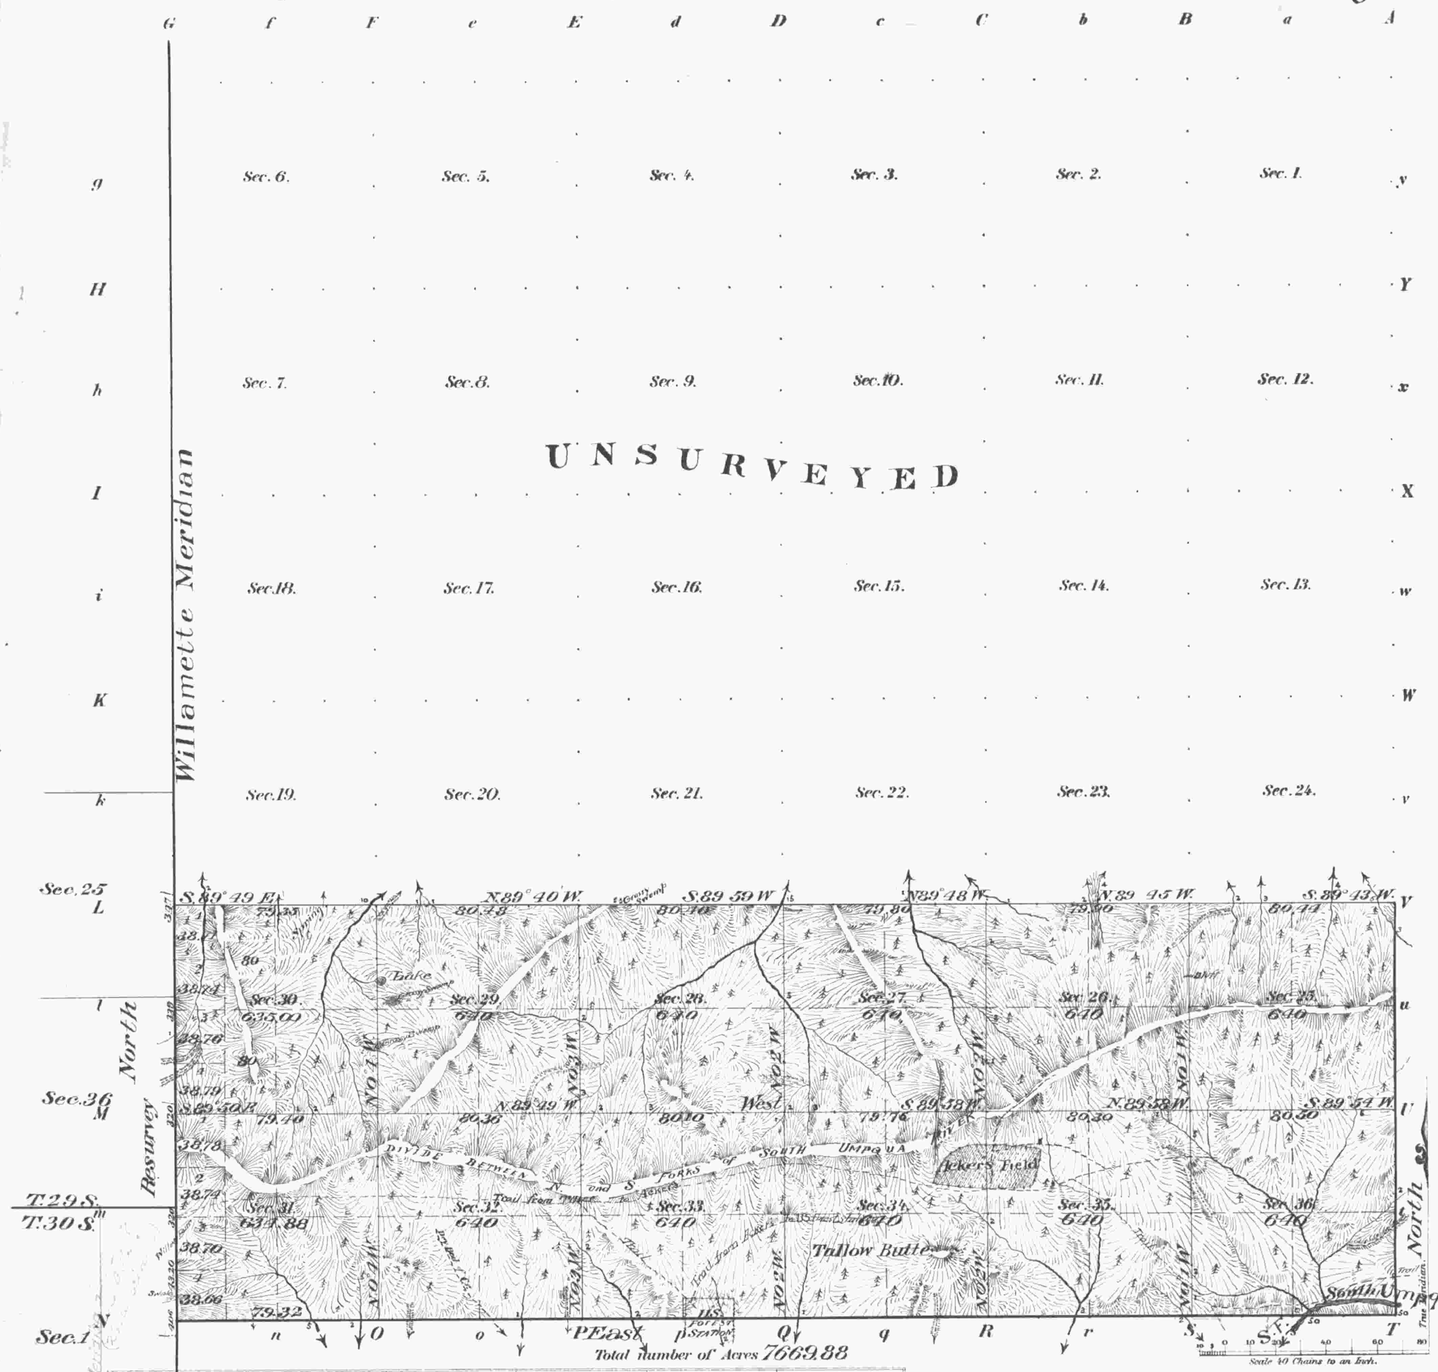

Surveys Designated	By Whom Surveyed	Date of Contract	Amount of Surveys M.	Ch^s	Lk^s	When Surveyed	No. of Contract
Township lines South and part of E. Bdy. Subdivisions	Fred Mensch	April 19 1910	22	00	79	Oct 6 - 22 1910	797
	"	"	"	"	"	"	"
Resurvey of W. Bdy. of Secs. 30 and 31. Will. Mer. or W. Bdy. of Tp.	"	"	2	00	00	Sept 25 to 27	"
	Homer D. Angell	May 3 - 1902				1902	746

The above Map of Township No. 29 South of Range No. 1 East of the Willamette Meridian Oregon is strictly conformable to the field notes of the survey thereof on file in this office, which have been examined and approved.

Surveyor Generals Office.
Portland Oregon Nov. 11 1911

Geo. W. Sargent
Sur. Gen. for Oregon

Latitude 43° 1' N
Longitude 122° 43' W
Mean Mag. Dec'l. 20° 45' E
} Near cor. of Sec's 29, 30, 31 and 32.

Meanders of								
Posts	Courses	Ch^s Lk^s	Posts	Courses	Ch^s Lk^s	Posts	Courses	Ch^s Lk^s

ACCEPTED BY THE HON. COMMISSIONER G. L. O. JUN 20 1912