ORIGINAL

TOWNSHIP 29 SOUTH, RANGE 3 WEST, OF THE WILLAMETTE MERIDIAN, OREGON.

DEPENDENT RESURVEY AND SUBDIVISION OF SECTION

This plat represents a dependent resurvey of a portion of the subdivisional lines, T. 29 S., R. 3 W., Willamette Meridian, Oregon, designed to restore the corners in their true original locations according to the best available evidence, and the subdivision of section 15.

Except as indicated hereon, the lottings and areas are as shown on the plat approved August 11, 1881.

Dennis Hathorn surveyed a portion of the subdivisional lines in 1857.

The subdivision of the township was completed by William H. Byars, in 1881.

Donald R. Beck resurveyed a portion of the subdivisional lines in 1964-65.

John M. Jelley and Lynn M. Roseberry resurveyed a portion of the subdivisional lines in 1965-67.

The resurvey and subdivision of section were executed by Bruce A. Shaner, Registered Land Surveyor, No. 430, from July 10, 1975, to October 28, 1975, under Contract No. 52500-CT5-117 and Special Instructions dated November 1, 1974, which provide for the surveys included under Group No. 857, Oregon.

The surveys executed under this contract were field inspected by William W. Glenn, Contracting Officer's Authorized Representative, and found to have been executed in strict conformance with the Special Instructions, the Manual of Instructions for the Survey of the Public Lands of the United States, 1973, and in the specific manner described in the field notes of this survey.

Sec. 9 Sec. 10 Sec. 11

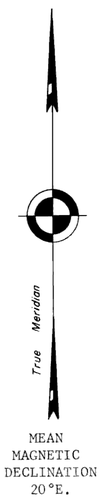

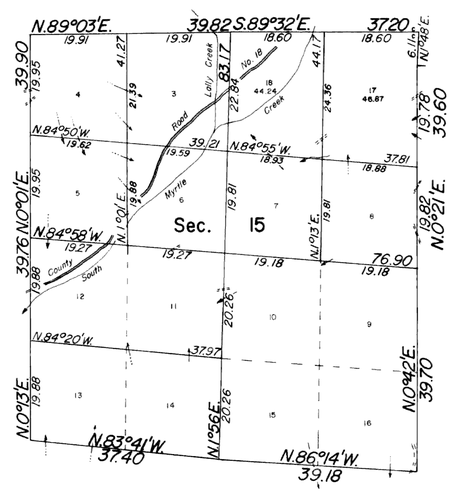

Latitude 43°02.5' N.
Longitude 123° 02.4' W.

Sec. 16 Sec. 14

Note:

Bearing of west one-half mile between sections 10 and 15 should be S. 89° 03' E.

Sec. 21 Sec. 22 Sec. 23

of fir, cedar, pine, madrone, alder,

UNITED STATES DEPARTMENT OF THE INTERIOR
BUREAU OF LAND MANAGEMENT
Washington, D.C. April 24, 1978

This plat is strictly conformable to the approved field notes, and the survey, having been correctly executed in accordance with the requirements of law and the regulations of this Bureau, is hereby accepted.

For the Director

Bernard W. Foster

Chief, Division of Cadastral Survey

7PK

68