TOWNSHIP 29 SOUTH, RANGE 3 WEST, OF THE WILLAMETTE MERIDIAN, OREGON

DEPENDENT RESURVEY AND SUBDIVISION OF SECTION 20

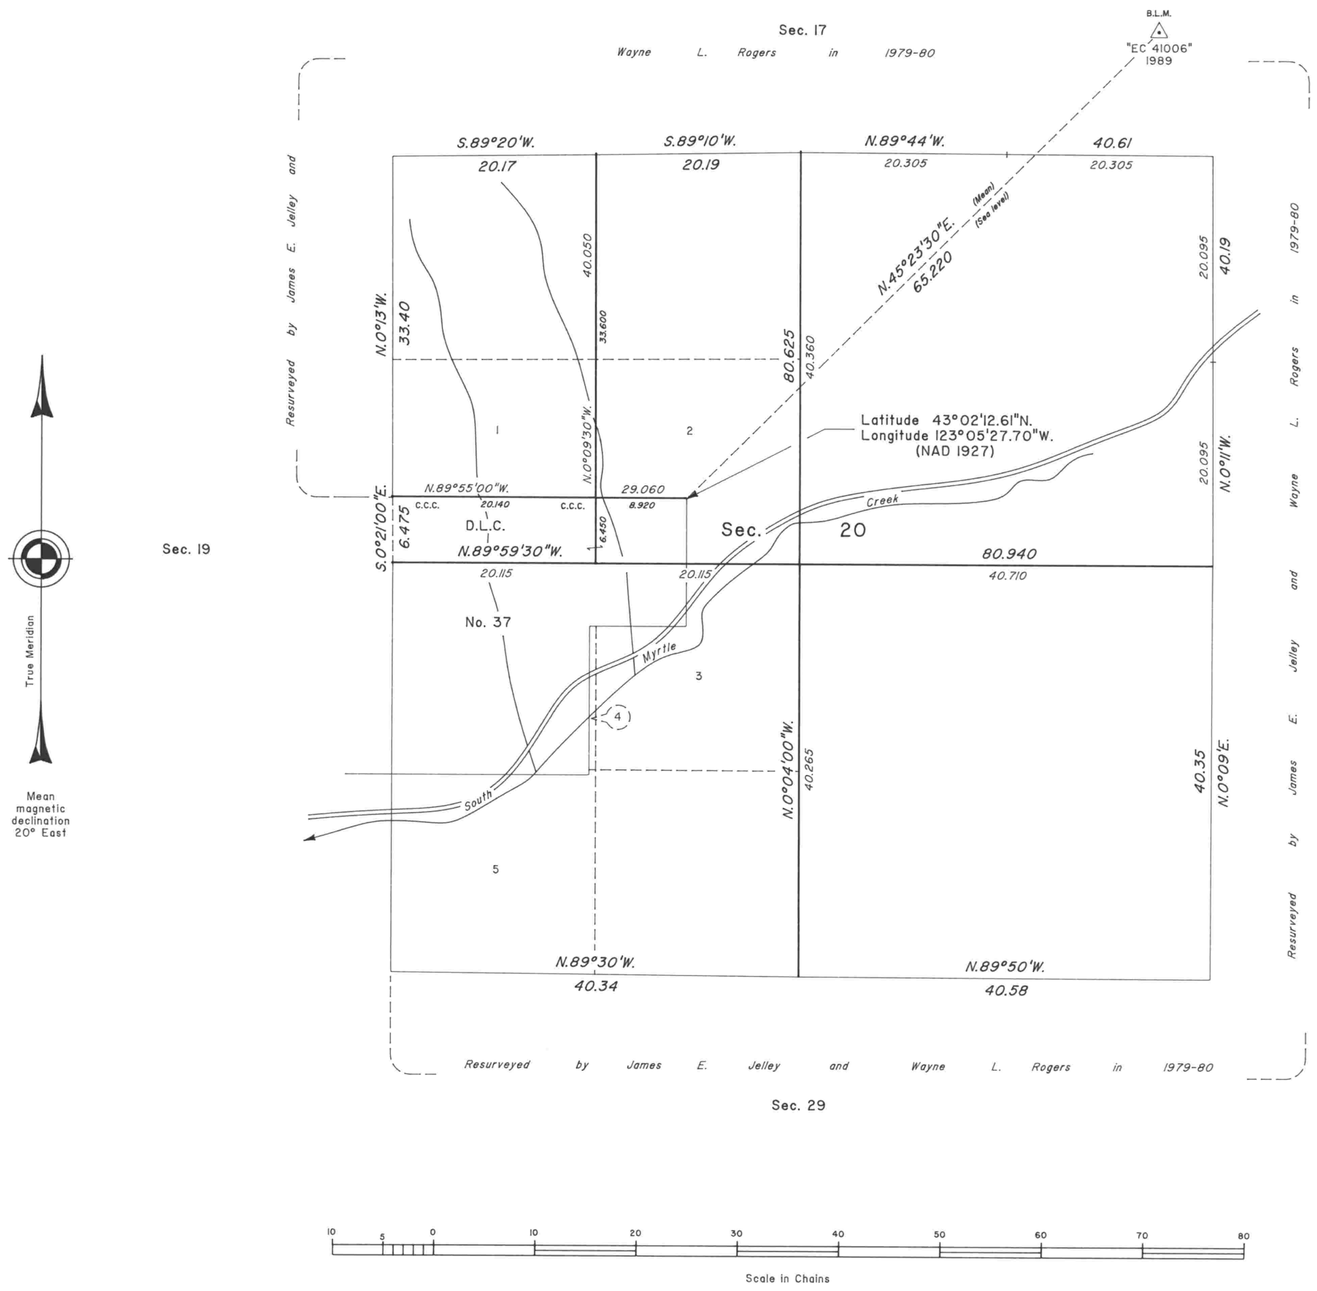

A history of surveys is contained in the field notes.

This plat represents a dependent resurvey of a portion of the boundary of Donation Land Claim No. 37, T. 29 S., R. 3 W., Willamette Meridian, Oregon, designed to restore the corners in their true original locations according to the best available evidence, and the subdivision of section 20.

The lottings and areas are as shown on the plats approved February 20, 1858 and October 30, 1860.

The survey was executed by Dale T. Bedell, Cadastral Surveyor, beginning May 9, 1991, and completed June 11, 1991, pursuant to Special Instructions dated March 12, 1991, under Group Number 1587, Oregon.

Timber in this area consists of fir, cedar, hemlock, pine, yew, alder, cherry, maple, oak, madrone, willow, ash and chinquapin.

The tie to the geodetic control station is reported as mean bearing and sea level distance.

UNITED STATES DEPARTMENT OF THE INTERIOR
BUREAU OF LAND MANAGEMENT

Portland, Oregon — March 1, 1995

This plat is strictly conformable to the approved field notes, and the survey, having been correctly executed in accordance with the requirements of law and the regulations of this Bureau, is hereby accepted.

For the Director

Wayne M. Gardner

Chief Cadastral Surveyor of Oregon

O.S.B.