1944

(4-675b)

TOWNSHIP Nº 30 SOUTH, RANGE Nº 2 EAST OF THE WILLAMETTE MERIDIAN, OREGON.

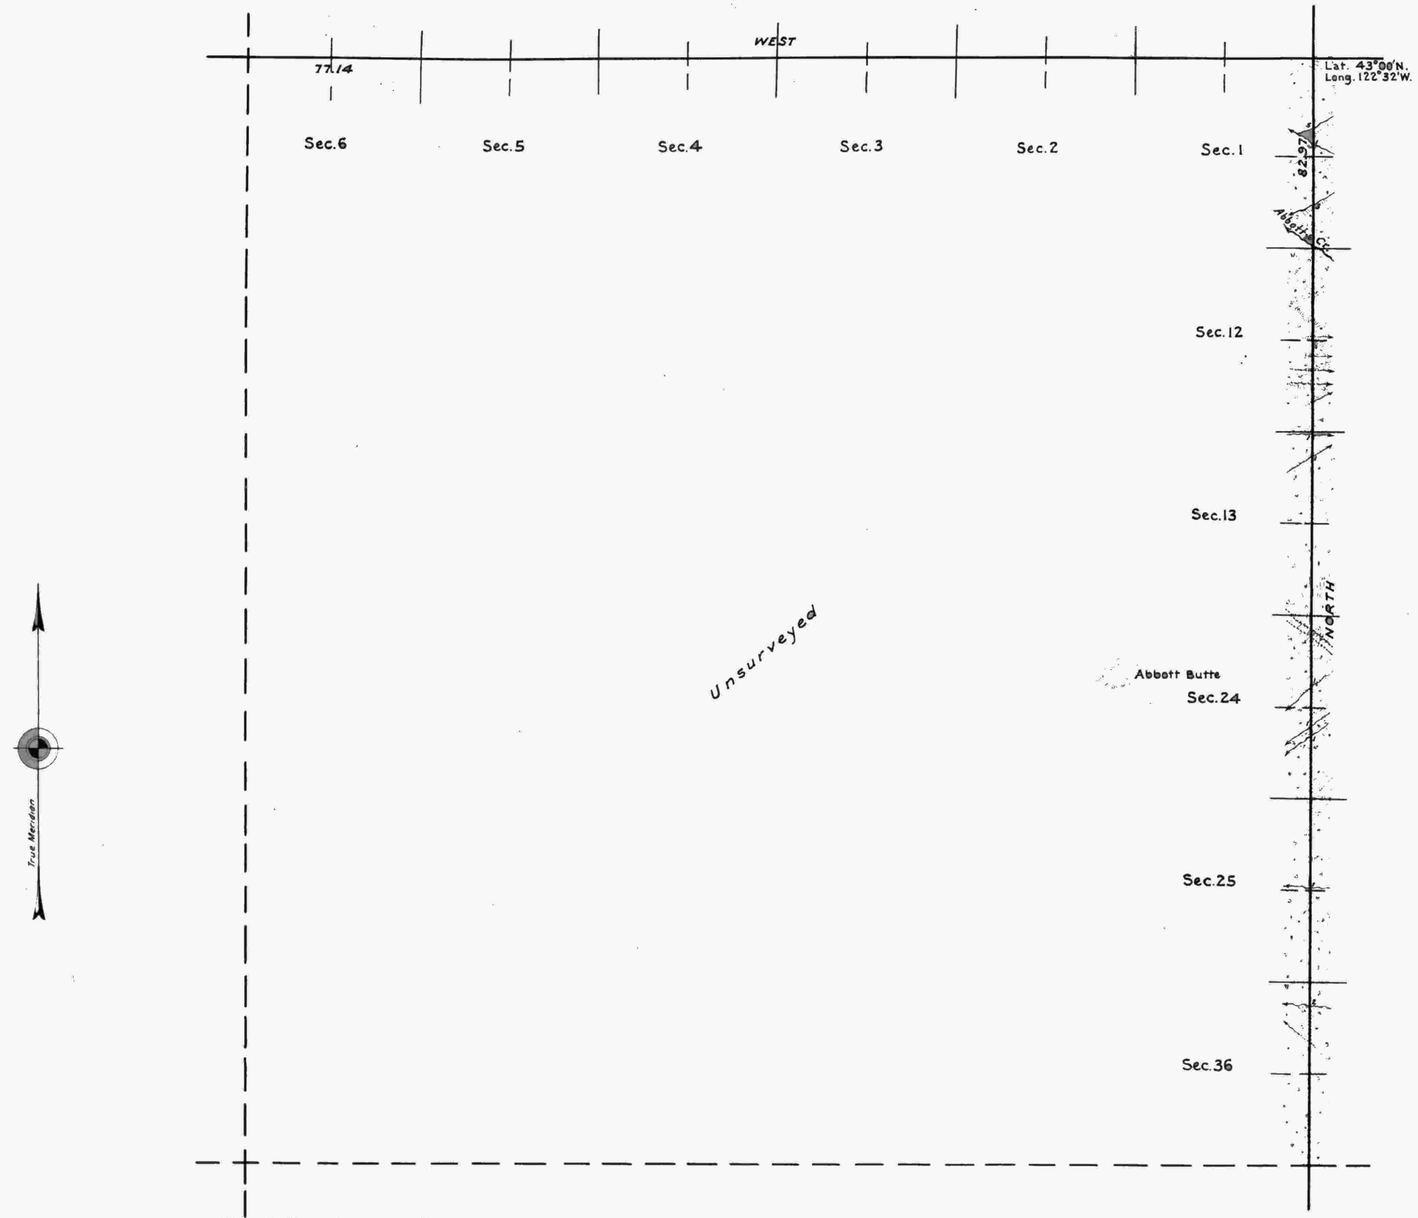

10 5 0 10 20 40 80

Mean Magnetic Declination, 20°45'E. Scale 40 Chains to an inch Area Surveyed. Acres

LINES DESIGNATED	BY WHOM SURVEYED	GROUP Nº	GROUP DATE	MILEAGE MLS	MILEAGE CHS	WHEN SURVEYED BEGUN	WHEN SURVEYED COMPLETED
Exterior	Fred Mensch U.S.C.E.	62	Dec. 21, 1920	6	2.97	Oct. 11, 1923	Oct. 17, 1923
Subdivisional							
Meander							
Miscellaneous							

Office of U.S. Supervisor of Surveys
Denver, Colorado June 14, 1927.
The above plat of Township No. 30 South, Range No. 2 East of the Willamette Meridian, Oregon, is strictly conformable to the field notes of the survey thereof which have been examined and approved.

Frank H. Johnson
U.S. Supervisor of Surveys

DEPARTMENT OF THE INTERIOR
GENERAL LAND OFFICE
Washington, D.C. July 23, 1927.
The survey represented by this plat having been correctly executed in accordance with the requirements of law and the regulations of this office, is hereby accepted.

J. T. Sands
Acting Assistant Commissioner