Township No. 30 South, Range No. 4 West, of the Willamette Meridian, Oregon.

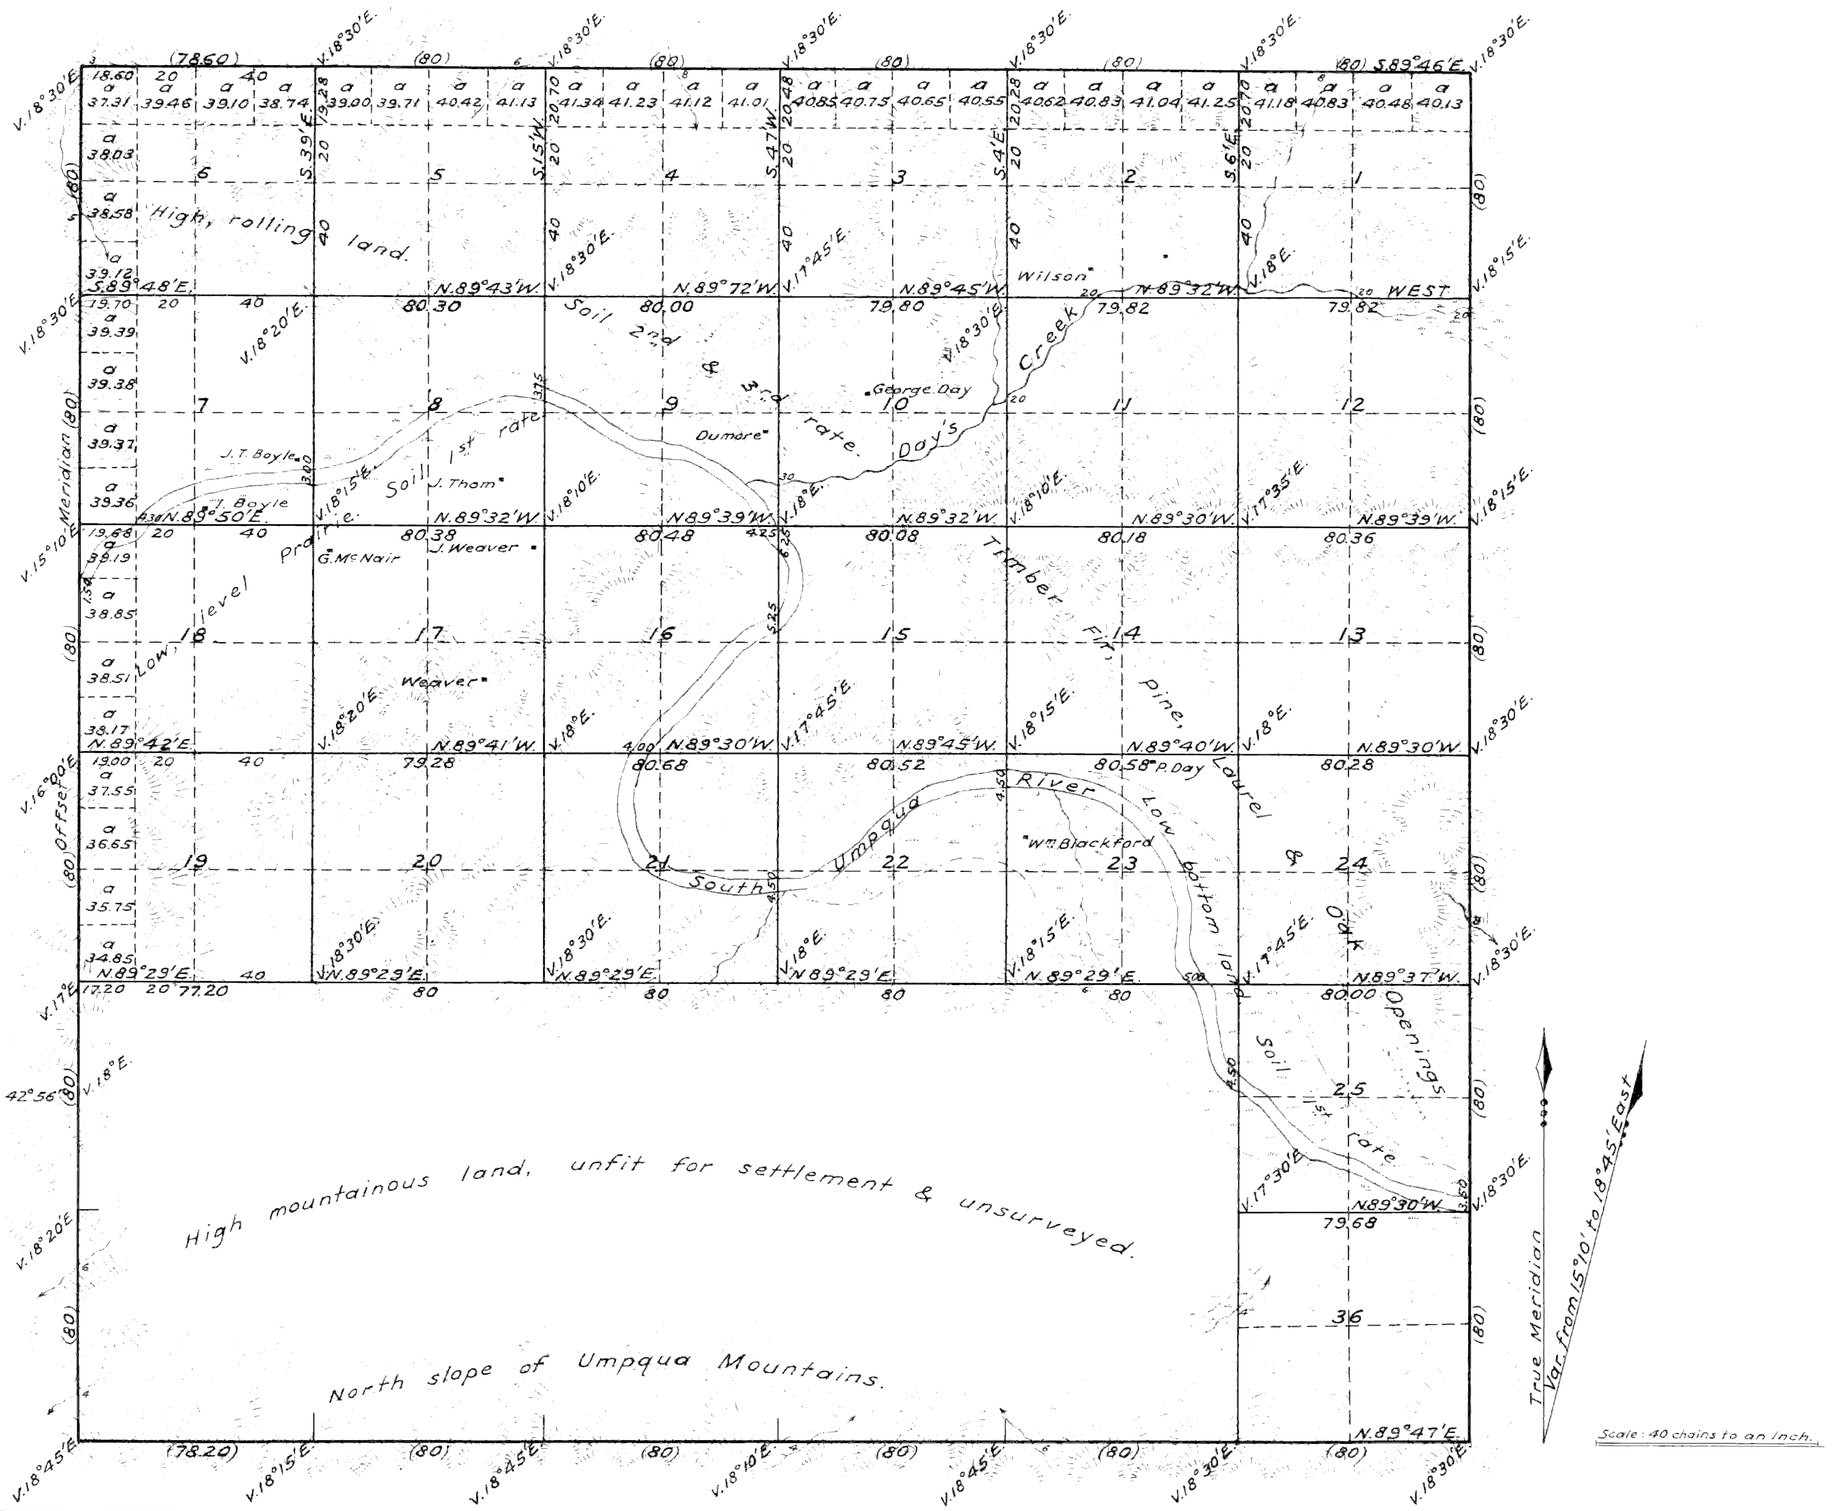

Surveys Designated	By whom surveyed	Contract		Amt. of surveys			When surveyed	When charged in the Sur. Gen'ls. Accounts.
		No	Date	Miles	chains	links		
Township Lines	Nathaniel Ford	44	May 30th, 1854	11	78	20	March 9th, 1855.	1st Qr., 1855.
Subdivisions	Nathaniel Ford	44	May 30th, 1854	46	79	26	March 9th, 1855.	1st Qr., 1855.
Total number of Acres 16621.48								

The above Map of Fractional Township No. 30 South, of Range No. 4 West, of the Willamette Meridian, Territory of Oregon, is strictly conformable to the field notes of the survey thereof on file in this office which have been examined and approved.
Surveyor General's Office,
Salem, March 9th, 1855.
(signed) C. K. Gardner.
Surv. Gen. of Oregon.

Public Survey Office,
Portland, Oregon,
November 2, 1931.
I certify the above to be a correct copy of the original plat on file in this office.
Joseph A. Sauong
Office Cadastral Engineer.

B.L.F. Copy.