(4-675)

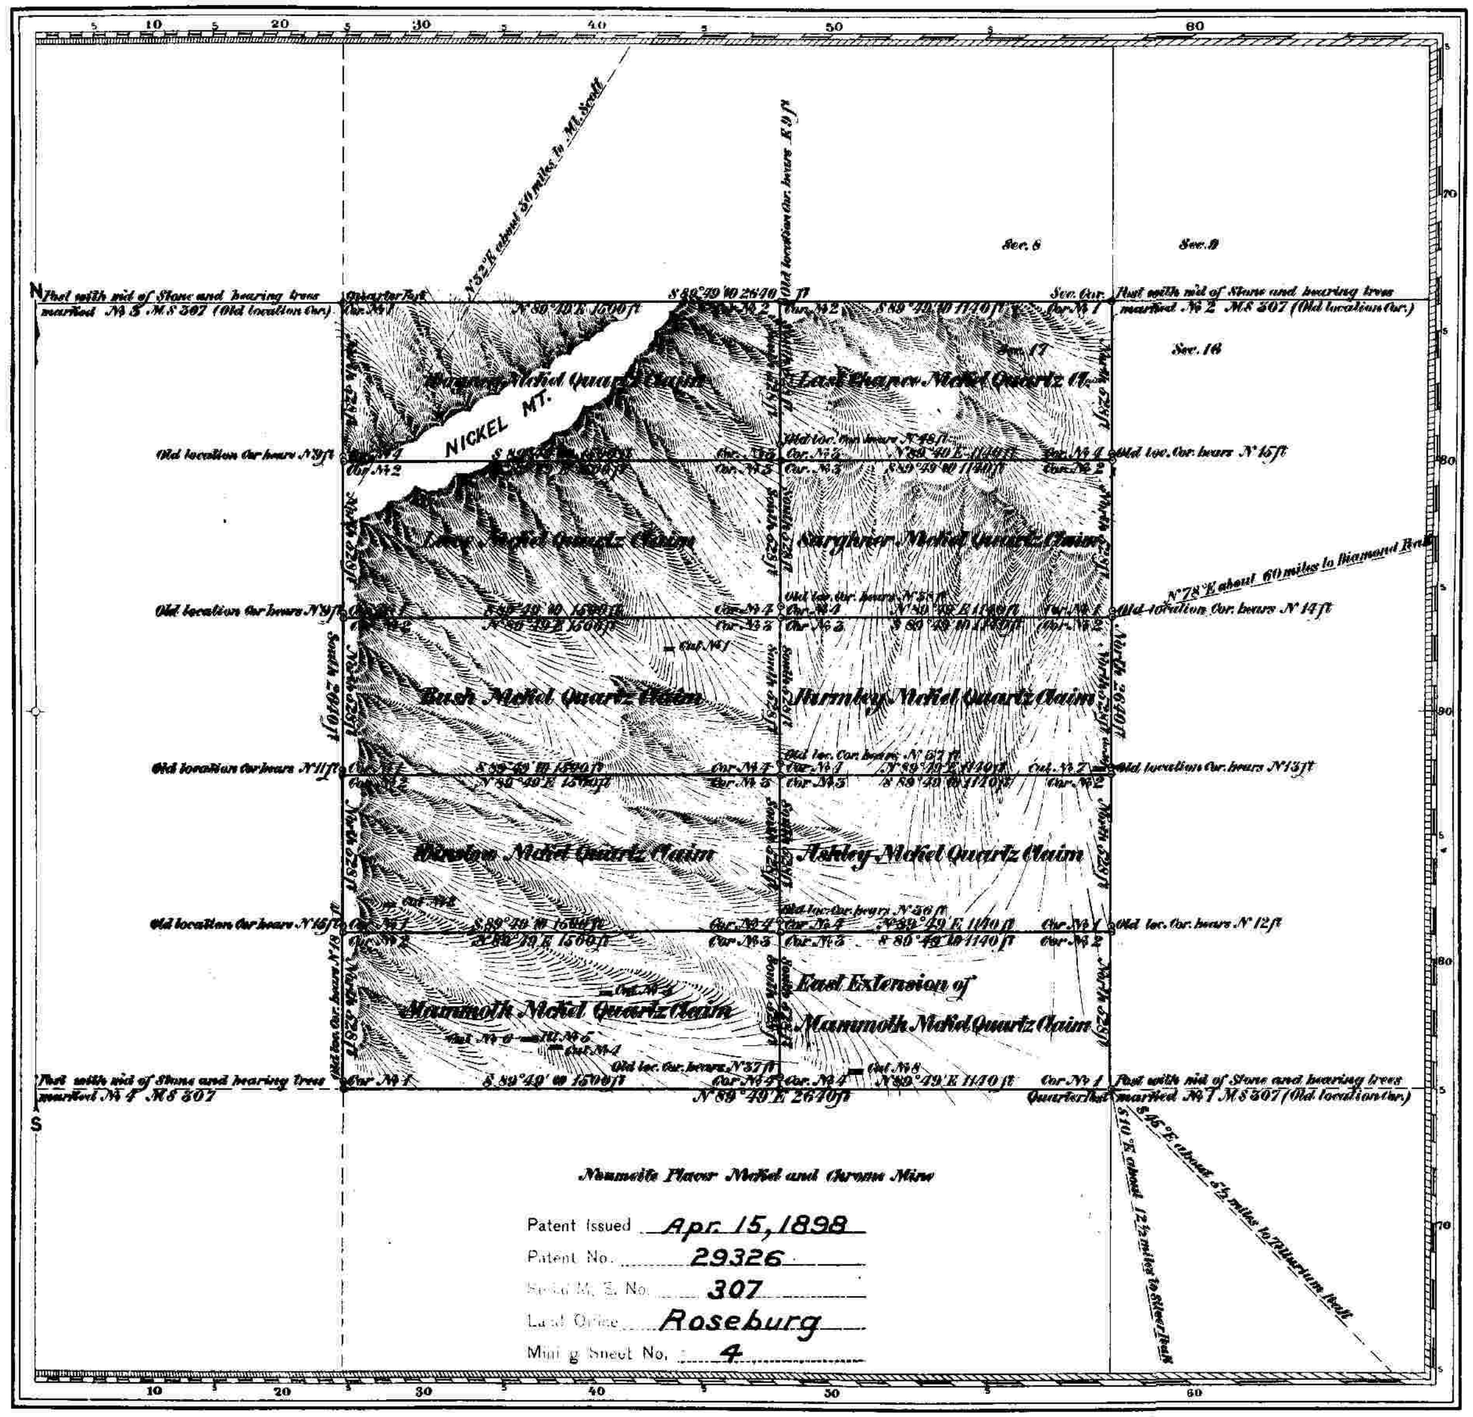

Claim located June 14th 1894
Township 30 South, Range 6 West Will. Mer.
Mineral Survey No. 307

LOT No.

Roseburg Land District.

PLAT

OF THE CLAIM OF

Samuel P Turmley

KNOWN AS THE

Union Consolidated Nickel Mines

IN Excelsior MINING DISTRICT,
Douglas COUNTY, Oregon
Containing an Area of 160.00 Acres.
Scale of 400 feet to the inch.
Variation 20° E
SURVEYED November 6th to 8th 1895 BY
W F Briggs
U.S. Deputy Mineral Surveyor,

The Original Field Notes of the Survey of the Mining Claim of
Samuel P Turmley
known as the
Union Consolidated Nickel Mines

from which this plat has been made under my direction, have been examined and approved, and are on file in this Office; and I hereby certify that they furnish such an accurate description of said Mining Claim as will, if incorporated into a patent, serve fully to identify the premises, and that such reference is made therein to natural objects or permanent monuments as will perpetuate and fix the locus thereof.

I further certify that Five Hundred Dollars worth of labor has been expended or improvements made upon said Mining Claim by claimant or his grantors, and that said improvements consist of 8 Cuts aggregating 219 ft in length at a cost of $510.50
buildings etc. not on ground 1000.00
total $1510.50

that the location of said improvements is correctly shown upon this plat, and that no portion of said labor or improvements has been included in the estimate of expenditures upon any other claim.

And I further certify that this is a correct plat of said Mining Claim made in conformity with said original field notes of the survey thereof, and the same is hereby approved.

U.S. Surveyor General's Office.
Portland, Oregon
February 10th, 1896

John A. Uncil
U.S. Surveyor General for
Oregon