TOWNSHIP 30 SOUTH, RANGE 10 WEST, OF THE WILLAMETTE MERIDIAN, OREGON

DEPENDENT RESURVEY AND SUBDIVISION OF SECTION 13

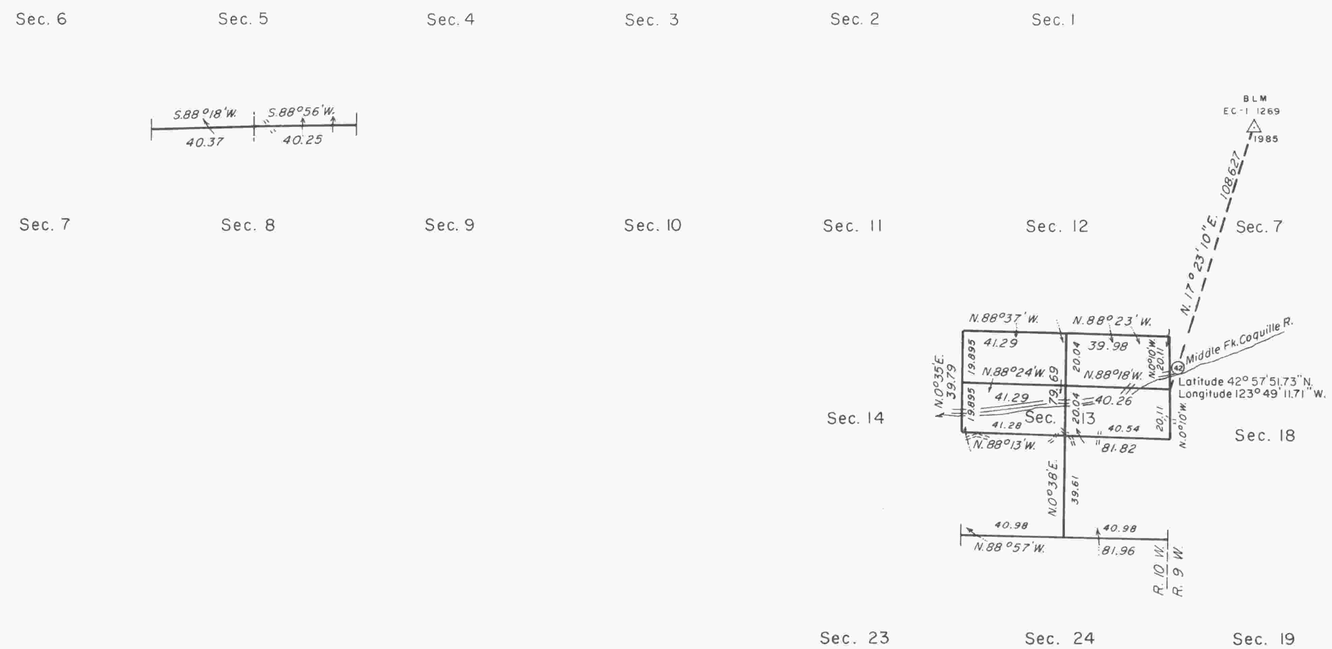

The history of surveys is contained in the field notes.

This plat represents a dependent resurvey of a portion of the east boundary and subdivisional lines, T. 30 S., R. 10 W., Willamette Meridian, Oregon, designed to restore the corners in their true original locations according to the best available evidence, and the subdivision of section 13.

The lottings and areas are as shown on the plat approved June 26, 1894.

The survey was executed by Joel E. Robb, Cadastral Surveyor, beginning May 30, 1985, and completed August 12, 1985, pursuant to Special Instructions dated May 13, 1985, under Group Number 1269, Oregon.

Timber in this area consists of fir, cedar, hemlock, alder, maple, chinquapin, and madrone.

Mean magnetic declination

20° EAST

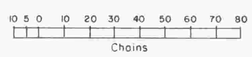

UNITED STATES DEPARTMENT OF THE INTERIOR
BUREAU OF LAND MANAGEMENT
Portland, Oregon April 15, 1988

This plat is strictly conformable to the approved field notes, and the survey, having been correctly executed in accordance with the requirements of law and the regulations of this Bureau, is hereby accepted.

For the Director

Daniel L. Berry

Acting Chief Cadastral Surveyor of Oregon

USA