FILED
Date: 1-6-2004 By: JC
This survey consists of:
Map:
~~Narrative:~~ VOL 54
~~Corner Rpt:~~ PGs 20776-91
DOUGLAS COUNTY SURVEYOR

# TOWNSHIP 31 SOUTH, RANGE 1 WEST, OF THE WILLAMETTE MERIDIAN, OREGON

## DEPENDENT RESURVEY AND SUBDIVISION OF SECTION 7

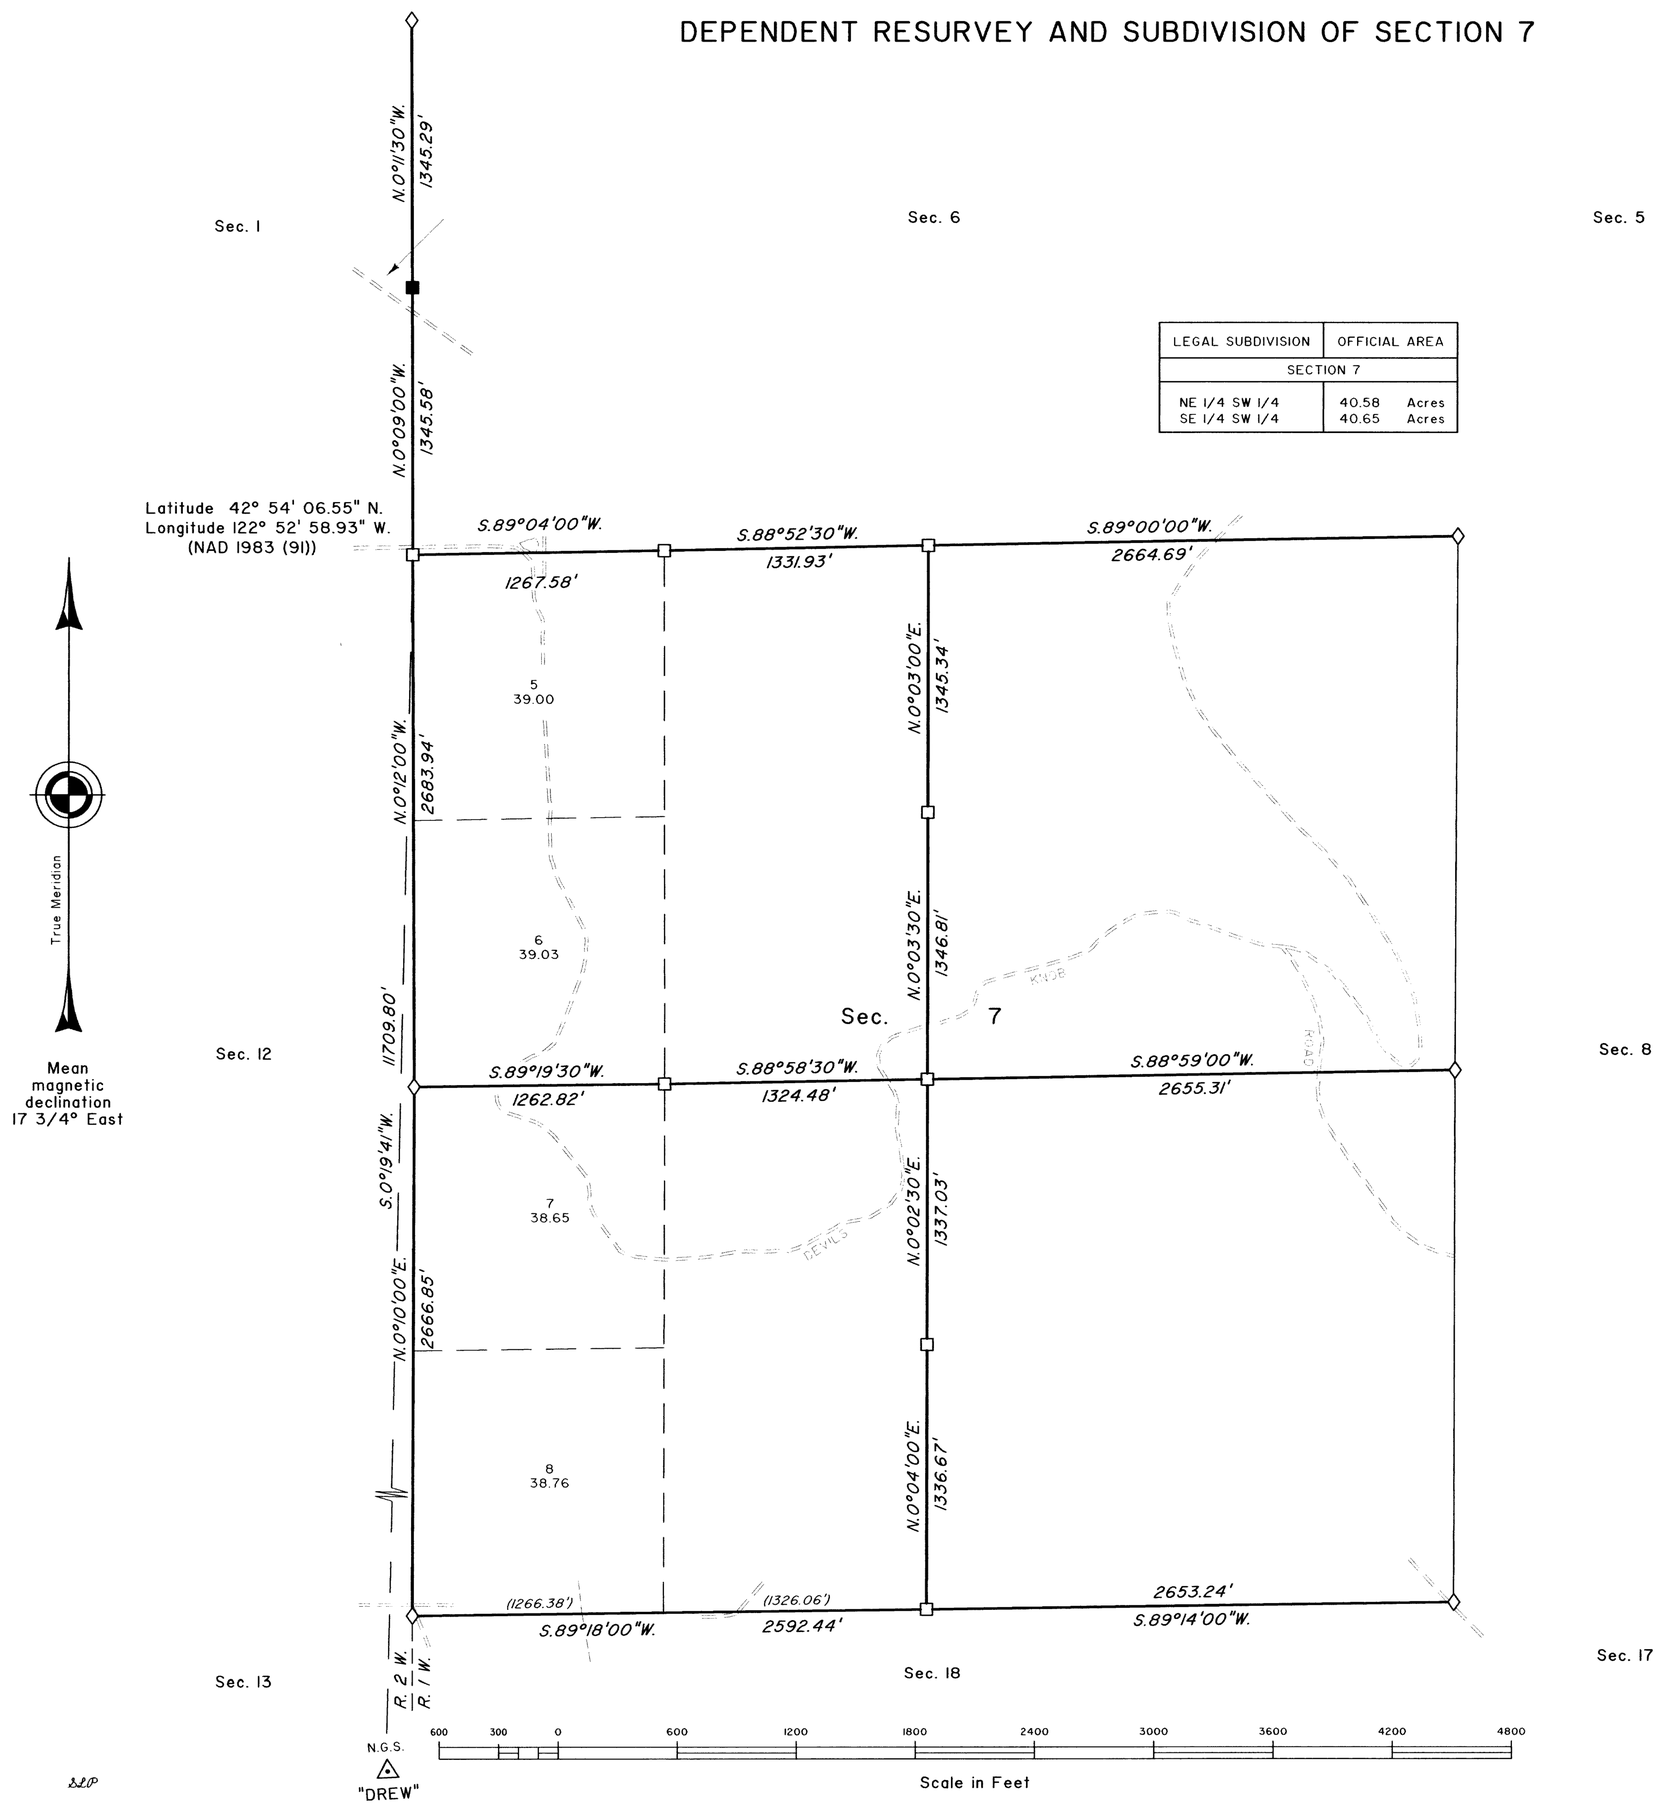


| LEGAL SUBDIVISION | OFFICIAL AREA |
|---|---|
| SECTION 7 | |
| NE 1/4 SW 1/4 | 40.58 Acres |
| SE 1/4 SW 1/4 | 40.65 Acres |

A history of surveys is contained in the field notes.

This plat represents a dependent resurvey of a portion of the west boundary and subdivisional lines, T. 31 S., R. 1 W., Willamette Meridian, Oregon. designed to restore the corners in their true original locations according to the best available evidence and the subdivision of section 7.

Except as shown hereon, the lottings and areas are as shown on the plat approved February 20, 1858.

The survey was executed by Leonard E. Herzstein, U.S. Forest Service Land Surveyor, beginning May 27, 2002, and completed February 28, 2003, pursuant to Special Instructions dated March 12, 2002, under Group Number 2 0 1 3, Oregon.

Timber in this area consists of fir, pine, cedar, yew, white oak, and madrone.

The tie to the geodetic control station is reported as mean bearing and sea level distance.

At the request of the U.S. Forest Service, the true area for each quarter-quarter section is reported for all lands under their jurisdiction. Where the true area is within 5% of the record area, the quarter-quarter section will retain its aliquot part designation even though the area changes. The quarter-quarter section will continue to be divided by legal subdivision. Where the record area changes by more than 5% or the quarter-quarter section is badly distorted, it has been assigned a lot number and may be further divided only by supplemental plat.

**LEGEND**

- ◇ Original corner previously remonumented
- □ Corner previously established or reestablished
- ■ Corner previously established or reestablished; remonumented this survey

UNITED STATES DEPARTMENT OF THE INTERIOR
BUREAU OF LAND MANAGEMENT

Portland, Oregon December 4, 2003

This plat is strictly conformable to the approved field notes, and the survey, having been correctly executed in accordance with the requirements of law and the regulations of this Bureau, is hereby accepted.

For the Director

Mary J. M. Hautil

Chief Cadastral Surveyor of Oregon