Township No. 31 South Range No. 4 West of the Willamette Meridian Oregon

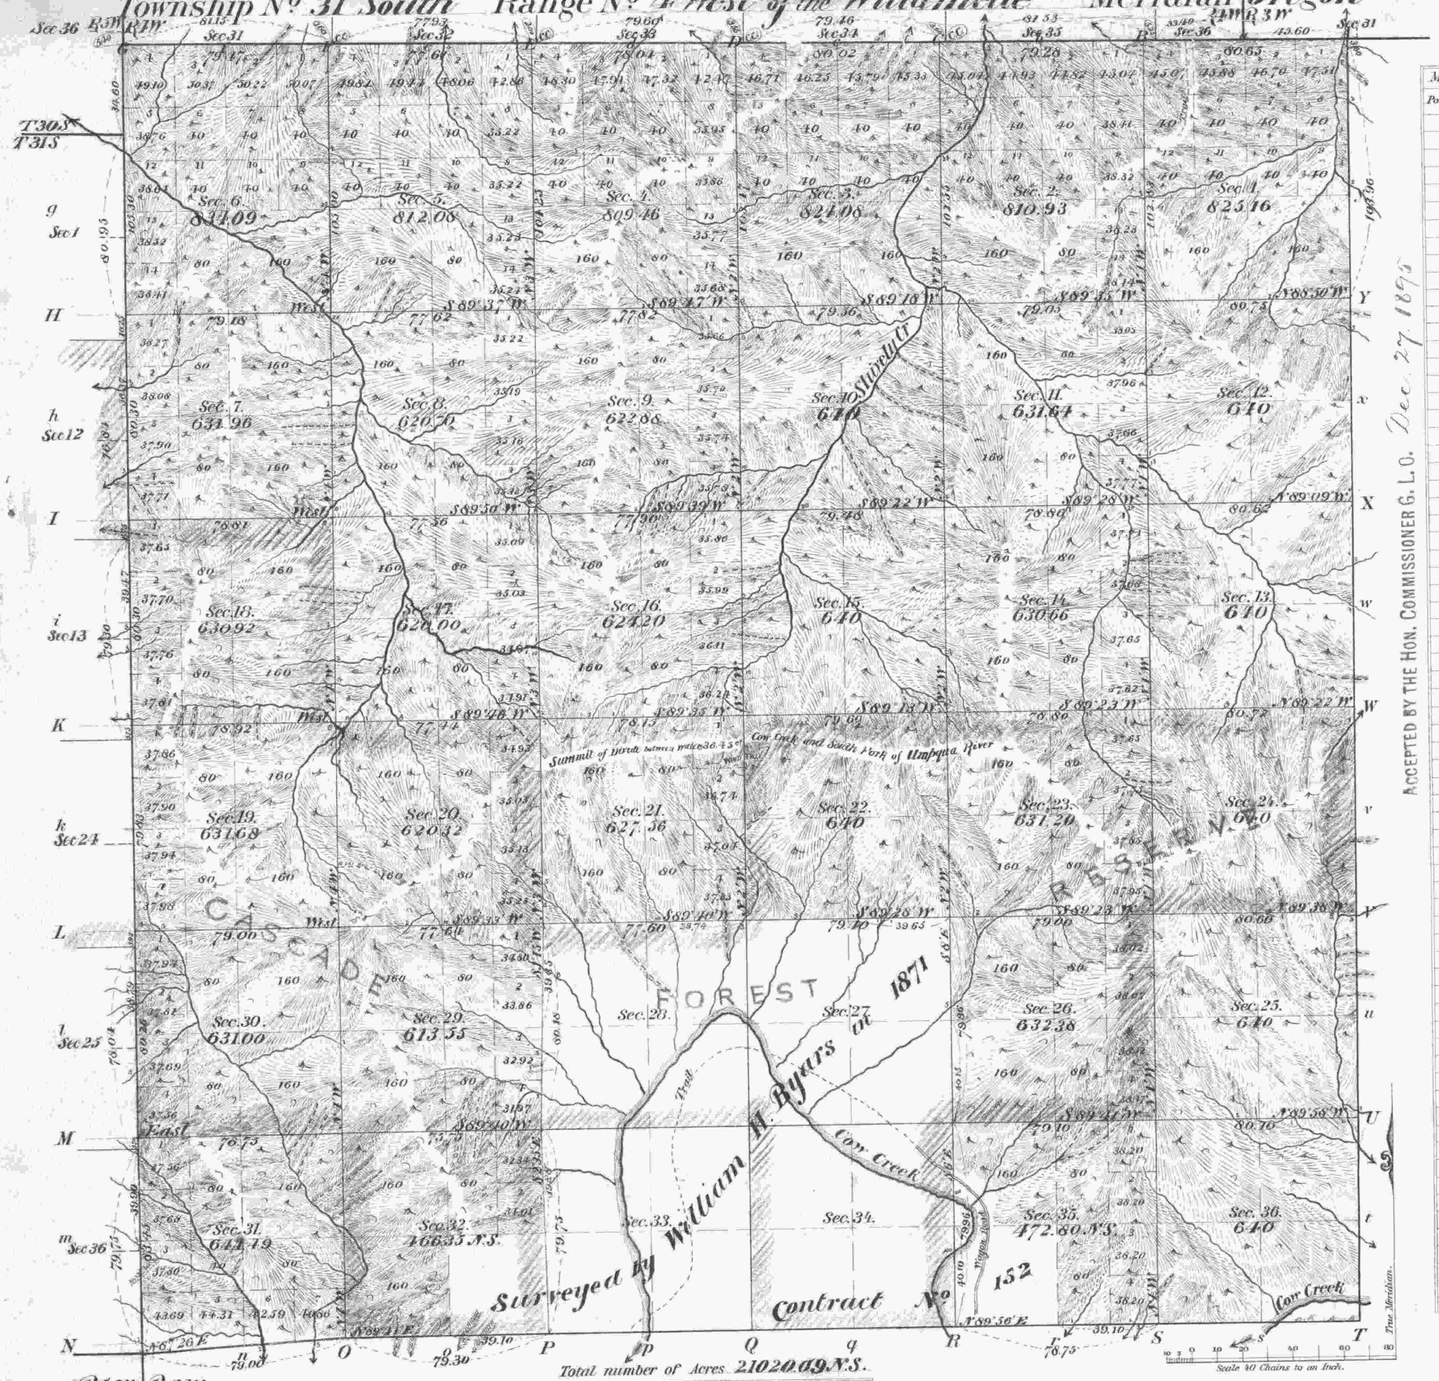

Meanders of

Posts	Courses	Ch.Lk.s	Posts	Courses	Ch.Lk.s	Posts	Courses	Ch.Lk.s

ACCEPTED BY THE HON. COMMISSIONER G. L. O. Dec. 27. 1895

Surveys Designated	By Whom Surveyed	Date of Contract	Amount of Surveys M.	Ch.s	Lk.s	When Surveyed	Mean Declination
Township lines	William M. Bushey	June 17, 1893	51	08	38	July 3 to Aug 6 1894	18° 52' 30" E.
Subdivisions							
Connections			47	86			

Contract No. 620

The above Map, of Township No. 31 South of Range No. 4 West of the Willamette Meridian, Oregon, is strictly conformable to the field notes of the survey thereof on file in this Office, which have been examined and approved.

Surveyor Generals Office,
Portland Oregon June 29, 1895

John C. Arnold,
Sur. Gen. for Oregon