688

Township No. 31 South Range No. 5 West of the Willamette Meridian Oregon

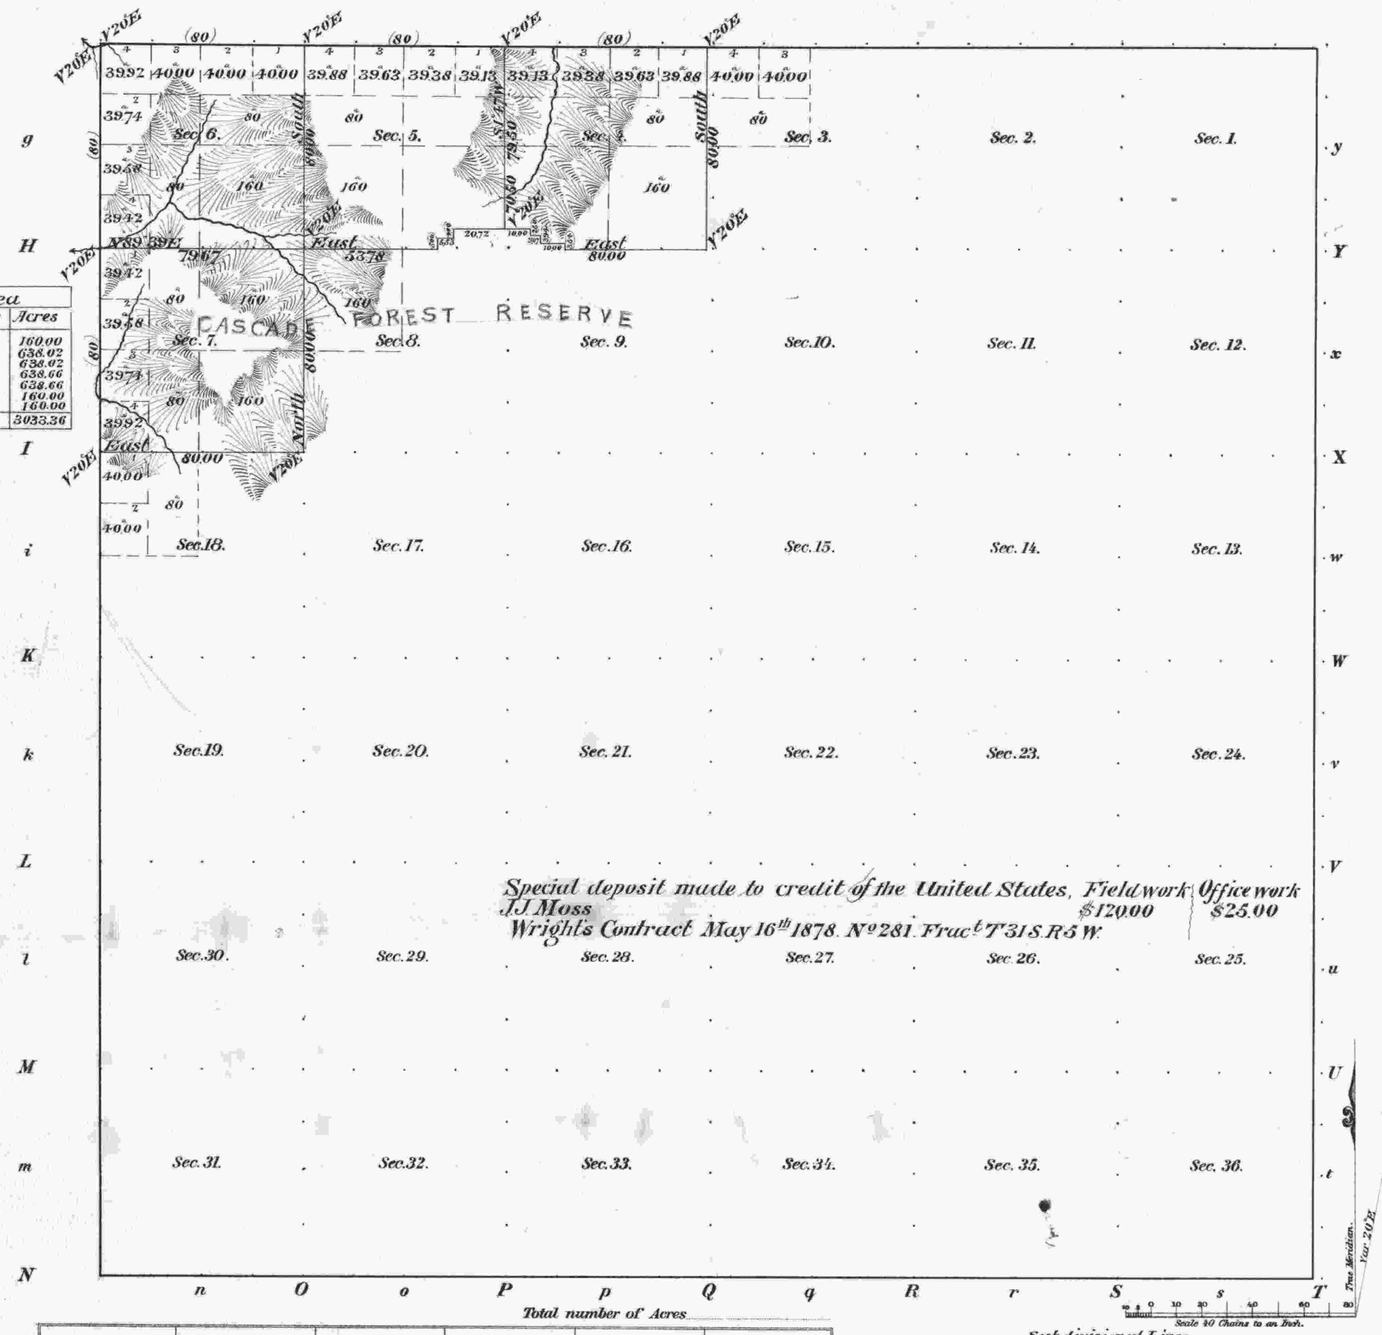

Area	
Sections	Acres
3	160.00
4	638.02
5	638.02
6	638.66
7	638.66
8	160.00
18	160.00
Total	3033.36

Special deposit made to credit of the United States, Field work $120.00, Office work $25.00
J.J. Moss
Wright's Contract May 16th 1878. No 281. Fract. T 31 S. R 5 W.

Total number of Acres

Surveys Designated	By Whom Surveyed	No. Date of Contract	Amount of Surveys M. Ch.s Lk.s	Commenced	Completed
Township lines	G W Hyde	54 Feb 19th 1855			
Subdivisions	W P Wright	281 May 16. 1878	7. 79. 83	June 26th 1878	June 29th 1878

Meanders of

Posts	Courses	Ch.s Lk.s	Posts	Courses	Ch.s Lk.s	Posts	Courses	Ch.s Lk.s

General Description

Land exceedingly rough and mountainous. Timber in Sections 4. 5 and 6 very good. Soil poor and rocky. Vast quantities of quartz. Valuable ledges in Sec. 5.

This Map of T. 31 S. R. 5 W. Willamette Meridian Oregon, is a true and correct copy of the official plat thereof on file in this Office.
Surveyor Generals' Office
Portland Oregon Nov 22 1902

Henry Meldrum
Sur. Genl. for Oregon

Subdivisional Lines
The above Map of Township No. 31 South, of Range No. 5 West of the Willamette Meridian, Oregon is strictly conformable to the field notes of the survey thereof on file in this Office, which have been examined and approved.

U.S. Surveyor Generals Office,
Portland Oregon July 31 1878

James E. Tolman
Sur. Genl. of Oregon