ORIGINAL

FILED
Date: 2-2-2000 By: JC
This survey consists of:
Map.
Narrative VOL 53
Corner Rpt: Pgs 20241 - 20246

DOUGLAS COUNTY
SURVEYOR

TOWNSHIP 31 SOUTH, RANGE 5 WEST, OF THE WILLAMETTE MERIDIAN, OREGON

CORRECTIVE DEPENDENT RESURVEY

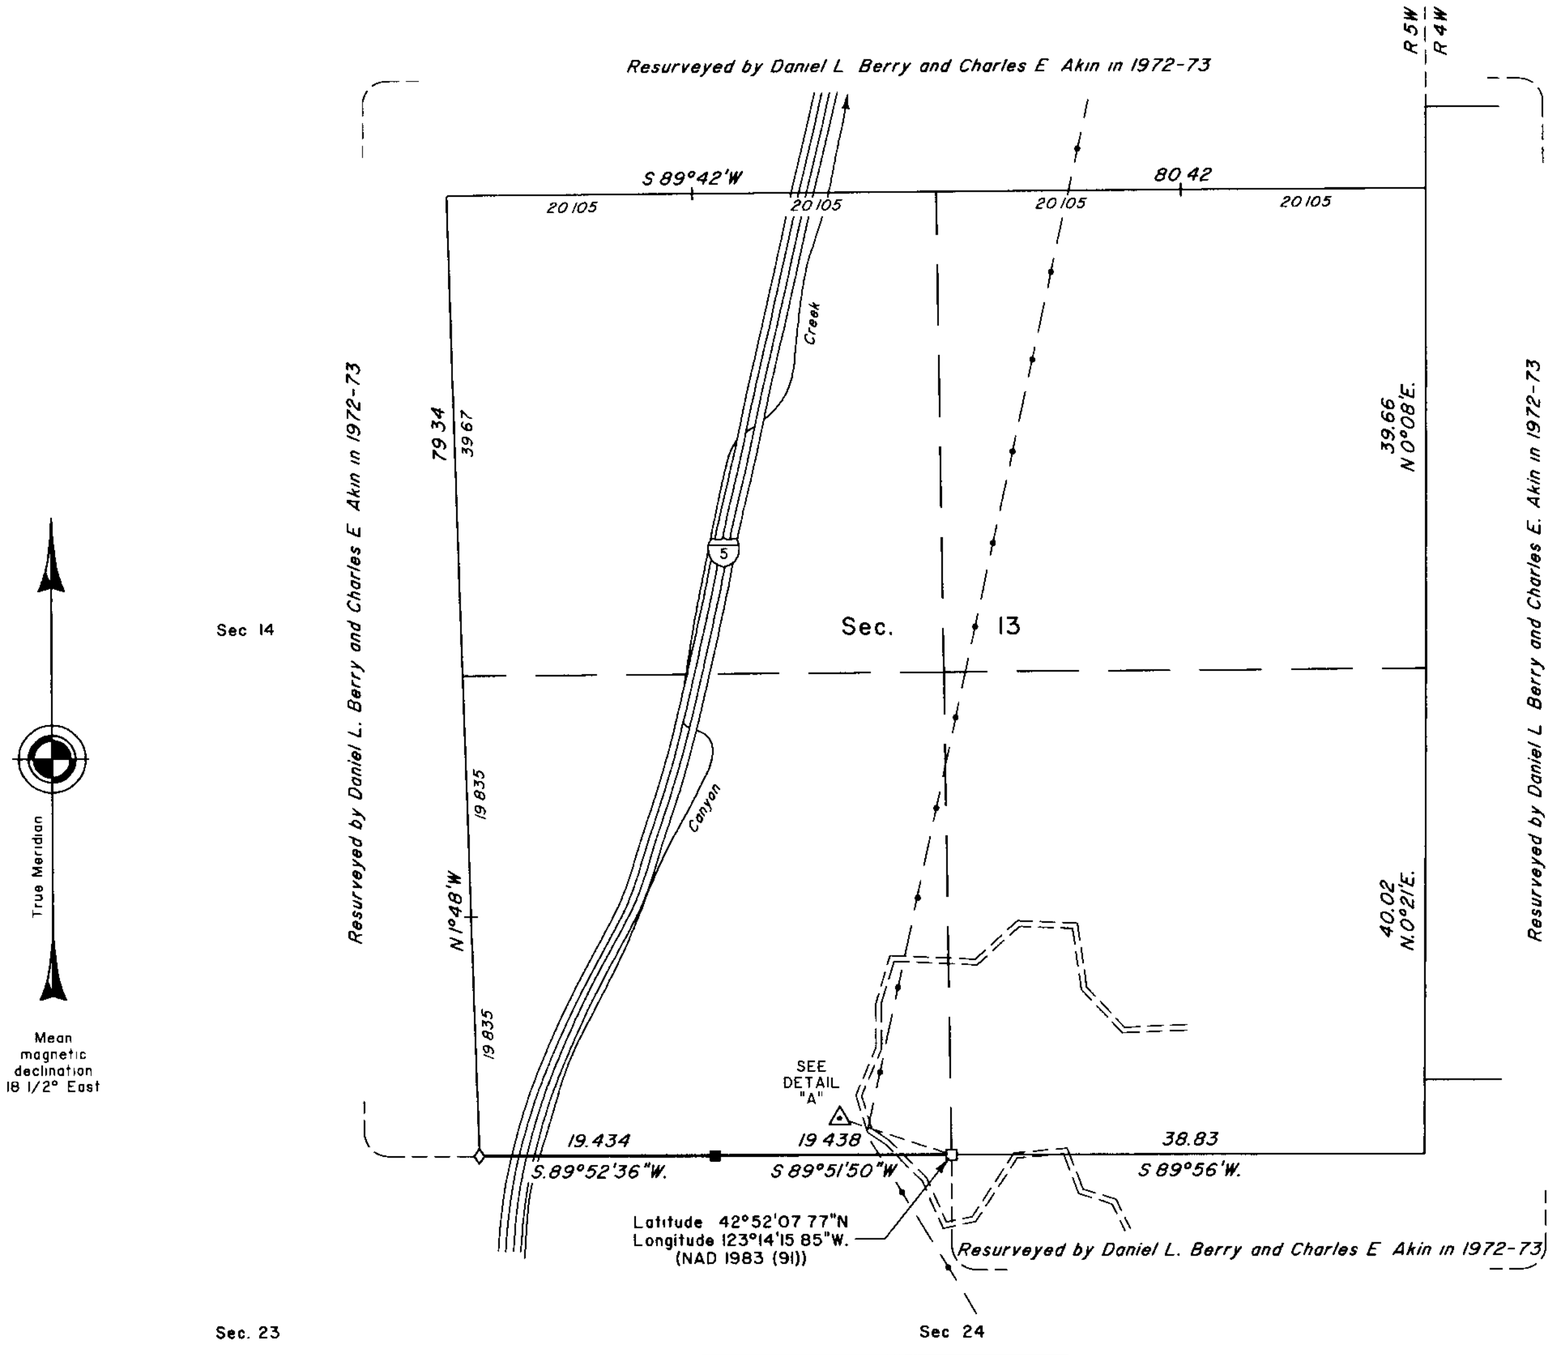

A history of surveys is contained in the field notes

This plat represents a corrective dependent resurvey of the west one-half of the line between sections 13 and 24, T 31 S., R. 5. W., Willamette Meridian, Oregon, designed to restore the corners in their true original locations according to the best available evidence

The lottings and areas are as shown on the plat approved July 28, 1883

The survey was executed by Bryan S Seibold, Cadastral Surveyor, beginning September 3, 1997, and completed September 23, 1997, pursuant to Special Instructions dated August 21, 1997, under Group Number 1861, Oregon.

Timber in this area consists of fir, cedar, pine, oak, madrone, maple and chinquapin.

The tie to the geodetic control station is reported as mean bearing and sea level distance

LEGEND

- ◇ Original corner previously remonumented
- □ Corner previously established or reestablished
- ■ Corner previously established or reestablished, Remonumented this survey

UNITED STATES DEPARTMENT OF THE INTERIOR
BUREAU OF LAND MANAGEMENT

Portland, Oregon November 15, 1999

This plat is strictly conformable to the approved field notes, and the survey, having been correctly executed in accordance with the requirements of law and the regulations of this Bureau, is hereby accepted

For the Director

Wayne M. Hardesty

Chief Cadastral Surveyor of Oregon

R.S.B.