ORIGINAL

# TOWNSHIP 31 SOUTH, RANGE 8 WEST, OF THE WILLAMETTE MERIDIAN, OREGON.

## DEPENDENT RESURVEY AND REMONUMENTATION

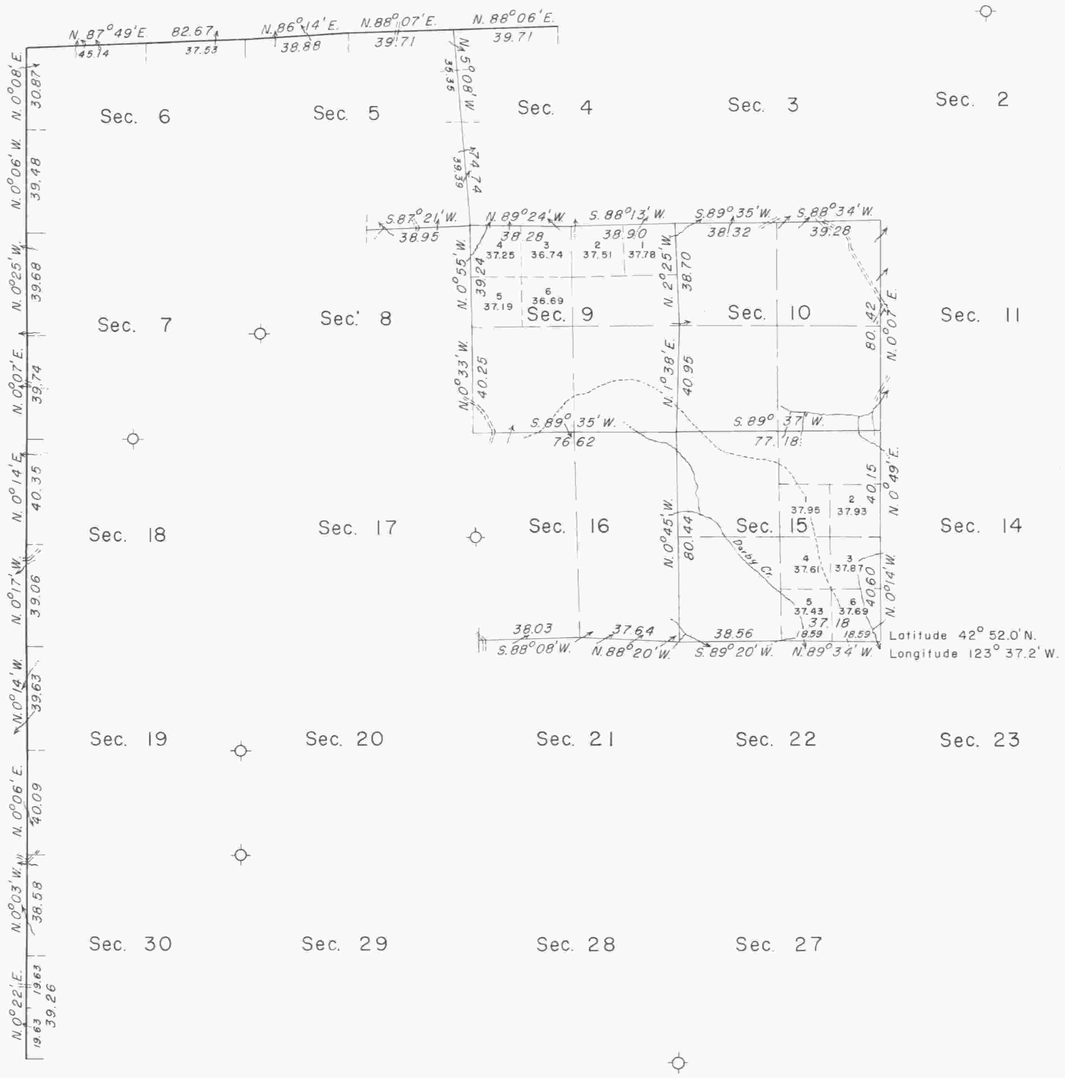


This plat represents a retracement and reestablishment of a portion of the west and north boundaries and a portion of the subdivisional lines and remonumentation of certain original corner points, designed to restore the corners in their true original locations according to the best available evidence. Excepting as new or modified vacant subdivisions are shown hereon, the lottings and areas are as shown on the plat approved July 28, 1883.

The northwest corner of the township was established by Dennis Hathorn in 1856. The north and west boundaries were surveyed by William H. Byars in 1882. The township was subdivided by W. H. Byars in 1883. The west boundary of the township was resurveyed by W. H. Byars in 1901.

Dependent resurvey of a portion of the west and north boundaries and a portion of the subdivisional lines and remonumentation of certain original corner points of T. 31 S., R. 8 W., Willamette Meridian, Oregon, executed by C. Albert White and Harold D. Corbin, November 1, 1960, to September 14, 1962, under Special Instructions dated April 11, 1961, and May 3, 1957, which provide for the surveys included under Group Nos. 446 and 350, Oregon, respectively.

⌖ Corner remonumentation executed under Group 350, Oregon, in 1960 and 1962.

That portion of the township suspended June 25, 1971, is reinstated effective July 6, 1972, except the sec. line between secs. 15 and 16 which is superseded by the plat accepted July 6, 1972 (File: Group 446, Oregon - 9186 (420)).

10 5 0 10 20 30 40 50 60 70 80
Chains

Area resurveyed: 1,889.64 Acres

Timber in this area consists of Douglas fir, hemlock, white fir, pine, cedar, madrone, maple, alder, yew, oak, and chinquapin.

UNITED STATES DEPARTMENT OF THE INTERIOR
BUREAU OF LAND MANAGEMENT
Washington, D. C. August 18, 1964

This plat is strictly conformable to the approved field notes, and the survey, having been correctly executed in accordance with the requirements of law and the regulations of this Bureau, is hereby accepted.

For the Director

Chief, Division of Engineering

R.A.

1771B