1424

Township No. 31 South, Range No. 10 West of the Willamette Meridian, Oregon.

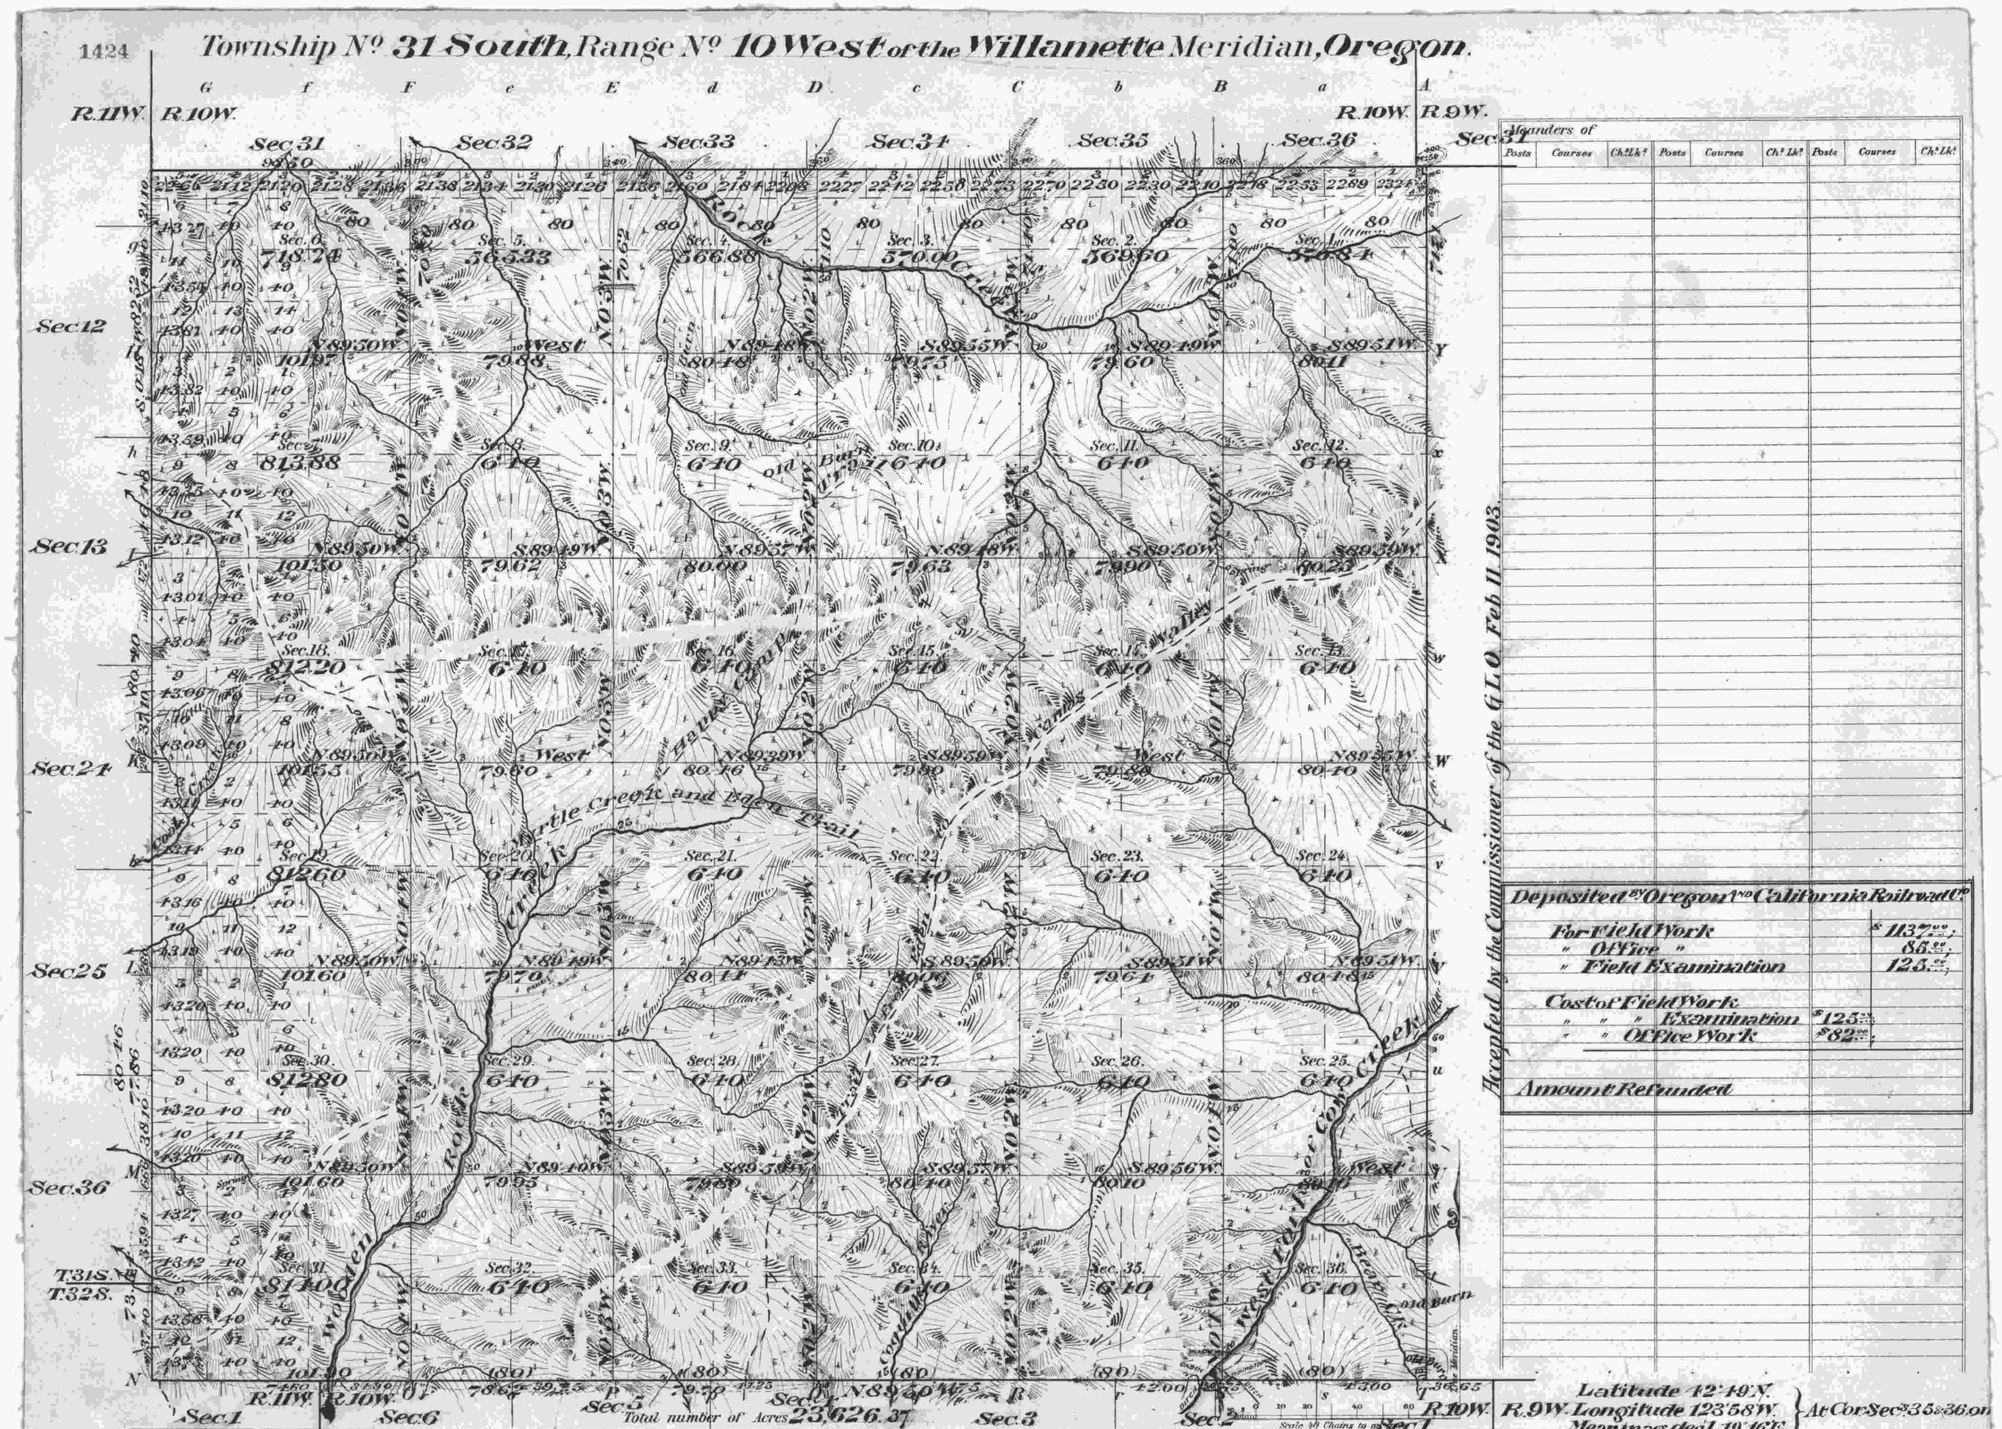

Meanders of

Posts	Courses	Ch.s Lk.s	Posts	Courses	Ch.s Lk.s	Posts	Courses	Ch.s Lk.s

Accepted by the Commissioner of the G.L.O. Feb. 11 1903.

Deposited by Oregon & California Railroad Co.	
For Field Work	$183.00
" Office "	86.00
" Field Examination	123.00
Cost of Field Work	
" " " Examination	$123.00
" " Office Work	$82.00
Amount Refunded	

Latitude 42°49' N.
R.9W. Longitude 123°58' W. } At Cor. Sec. 33 & 36 on
Mean mag. dec. 1. 19°16' E.

Surveys Designated.	By Whom Surveyed.	Date of Contract.	Amount of Surveys M.	Ch.s	Lk.s	When Surveyed.	No. of Contract
Township lines East Bdy.	W.H. Byers	Dec. 20 1900				April 25-26, 1901	727
Subdivisions	" " "	" " "	60	62	85	May 27th-June 2nd 1901	"
Resurvey S. Bdy.	" " "	" " "				May 23-25, 1901	"
Retracement on W. Bdy. of Sec. 36, T. 31 S., R. 11 W.	" " "	" " "					"
Connections	" " "	" " "	30	80			"
North Bdy.	W.M. Bushey					1893	613
West "	W.P. Wright					1882	442
South "	R.S. Dickerson					1883	474

The above Map of Township No. 31 South, of Range No. 10 West of the Willamette Meridian, Oregon, is strictly conformable to the field notes of the survey thereof on file in this Office, which have been examined and approved.

Surveyor General's Office,
Portland, Oregon April 13rd 1902

Henry Hildebrandt
Sur. Gen. for Oregon

J.N.D.