7900

ORIGINAL

TOWNSHIP 32 SOUTH, RANGE 3 WEST, OF THE WILLAMETTE MERIDIAN, OREGON

DEPENDENT RESURVEY AND SUBDIVISION OF SECTION 35

FILED
Date: 11/25/2015 By: JC
This survey consists of:
Map: T32-3 2015-1
~~Narrative:~~ VOL. 58 PAGES
~~Corner Rpt:~~ 23288-23294
DOUGLAS COUNTY SURVEYOR

OFFICIALLY FILED: 11/9/2015

A history of surveys, corner descriptions, and other relevant information are contained in the field notes.

This plat represents the dependent resurvey of a portion of the subdivisional lines, designed to restore the corners in their true original locations according to the best available evidence, and the subdivision of section 35, Township 32 South, Range 3 West, Willamette Meridian, Oregon.

Official areas based on the measurements of this survey have been returned for Federal interest land where indicated. Aliquot part legal subdivisions retain their aliquot characteristics and refer to precisely the same land as that which was previously identified by its original survey or description. A lot can only be subdivided by survey or supplemental plat. Except as indicated hereon, the lottings and areas are as shown on the plat approved October 15, 1914, and accepted June 7, 1915.

Survey executed by Arthur R. Rambo, Cadastral Surveyor, beginning June 2, 2014, and completed July 10, 2014, pursuant to special instructions approved May 20, 2014, for Group No. 2757, Oregon.

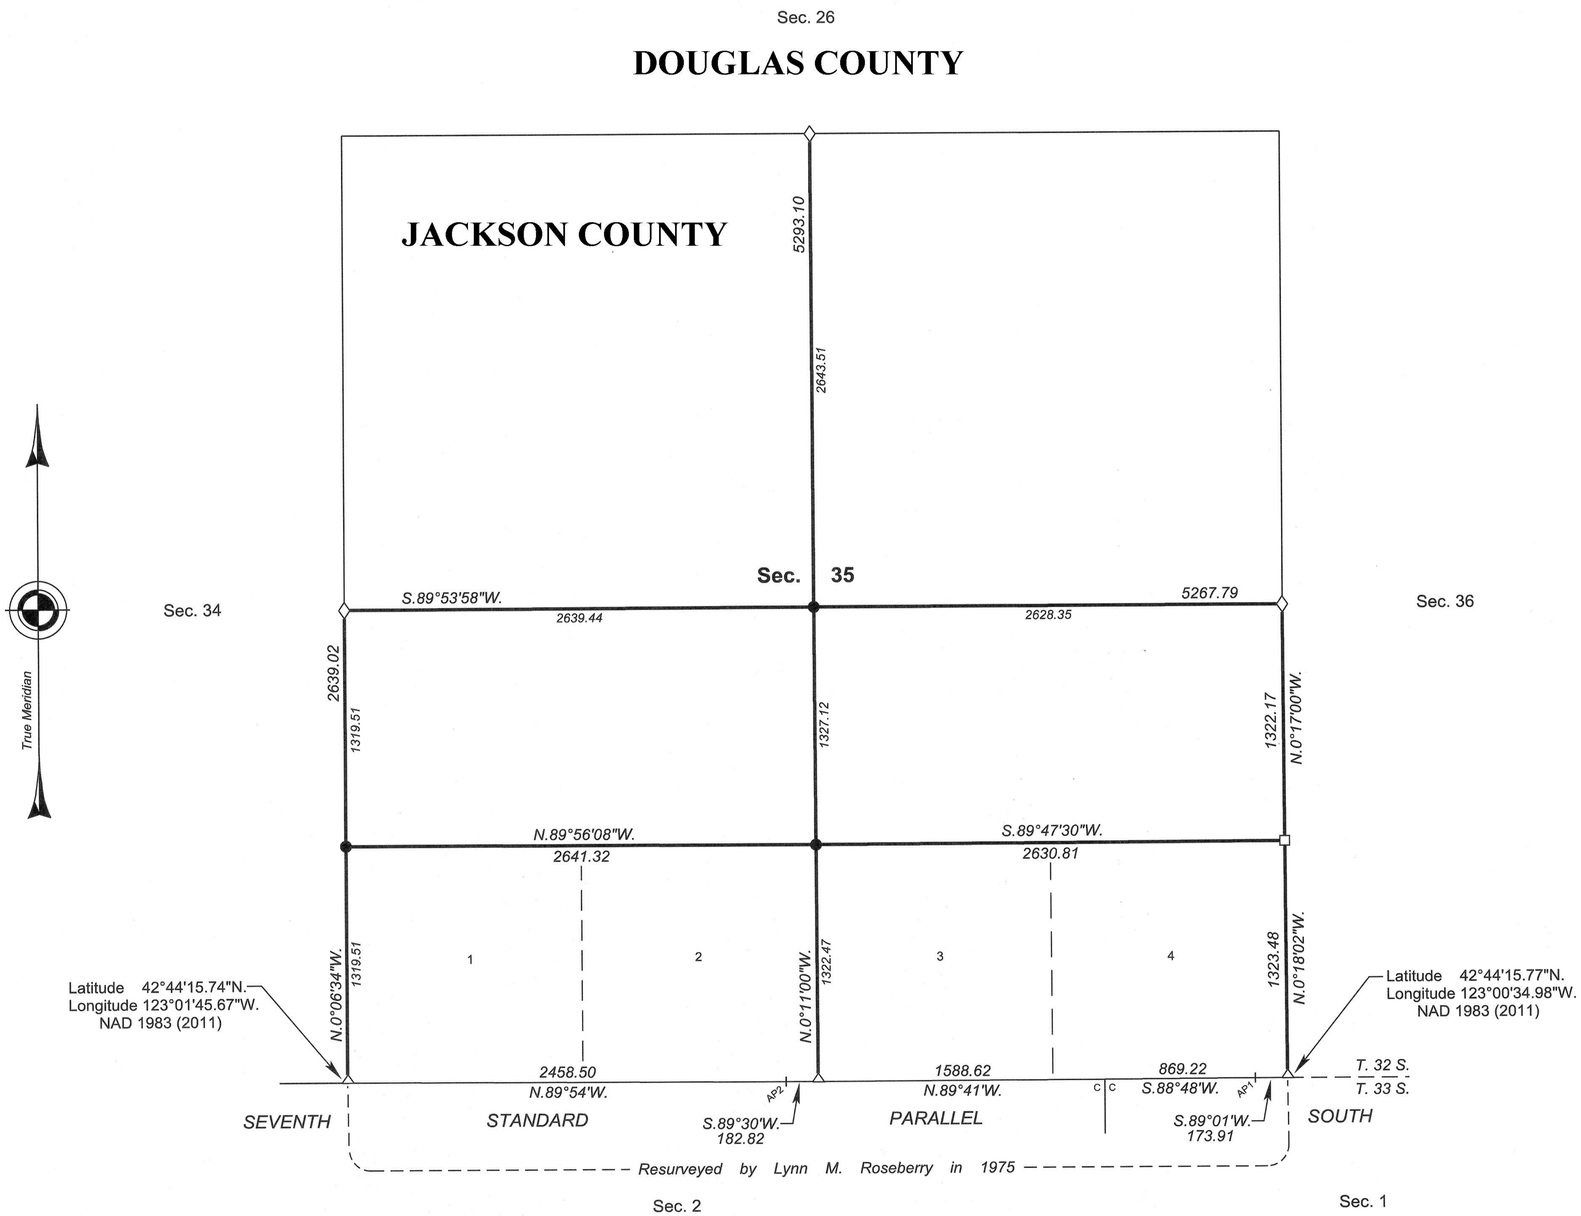

LEGAL SUBDIVISION	OFFICIAL ACRES
SECTION 35	
NE1/4 SW1/4	40.16
NW1/4 SW1/4	40.05
LOT 1	40.04
LOT 2	40.09
NE1/4 SE1/4	39.94
NW1/4 SE1/4	40.02
LOT 3	40.03
LOT 4	40.07
TOTAL AREA FEDERAL INTEREST LAND RESURVEYED	320.40

LEGEND

- ◇ Original corner previously remonumented
- □ Corner previously established
- ● Corner established this survey

UNITED STATES DEPARTMENT OF THE INTERIOR
BUREAU OF LAND MANAGEMENT

Portland, Oregon

This plat is strictly conformable to the approved field notes, and the survey, having been correctly executed in accordance with the requirements of law and the regulations of this Bureau, is hereby accepted.

For the Director

Mary J. M. Hautzel

Chief Cadastral Surveyor of Oregon

September 16, 2015

Date

600 300 0 600 1200 1800 2400

Scale in Feet

JJ