TOWNSHIP 32 SOUTH, RANGE 4 WEST, OF THE WILLAMETTE MERIDIAN, OREGON

DEPENDENT RESURVEY AND SUBDIVISION OF SECTIONS 10 AND 21

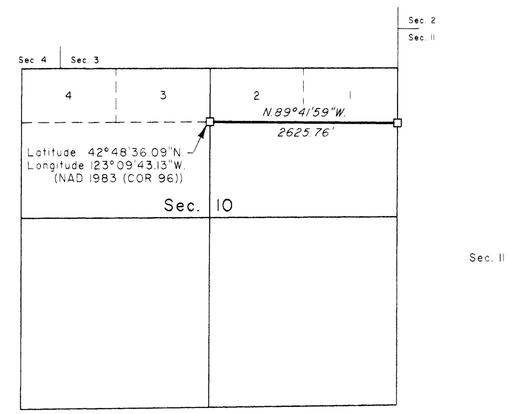

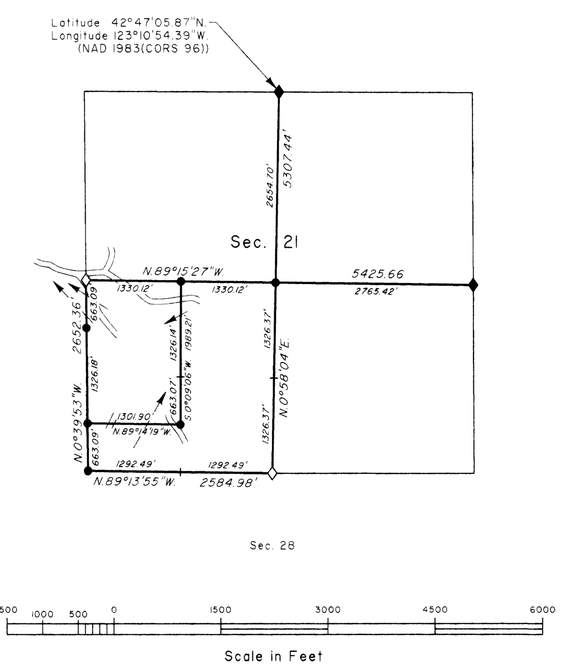

LEGAL SUBDIVISION	OFFICIAL ACRES
SECTION 21	
NE1/4 SW1/4	40.21
S1/2 SW1/4 SW1/4	19.74
SE1/4 SW1/4	39.64

A history of surveys is contained in the field notes.

This plat represents a dependent resurvey of a portion of the subdivisional lines, T. 32 S., R. 4 W., Willamette Meridian, Oregon, designed to restore the corners in their true original locations according to the best available evidence, and the subdivision of sections 10 and 21.

The survey was performed utilizing both conventional (directly measured angles and distances) and Global Positioning System (GPS) satellite techniques. The measured distances and directions have been adjusted by computer software that incorporates a least squares adjustment routine. The adjusted bearings are reported to the nearest second. The adjusted distances are reported to the nearest 0.01 foot.

Actual quantity acreages have been returned for the federal interest lands where indicated. The aliquot parts and lots will retain their designation even though the official acreage has changed. The aliquot part of a section will continue to be subdivided by legal subdivision in accordance with the Manual. When an area has been assigned a lot number, it may be further subdivided only by a supplemental plat or another official survey. The official lottings and areas of federal interest lands not affected by this survey are as shown on the plat approved March 25, 1898.

The survey was executed by Richard J. Dieckmann, Cadastral Surveyor, beginning April 20, 2006 and completed July 26, 2006, pursuant to Special Instructions dated April 12, 2006, under Group Number 2141, Oregon.

Note: The lightweight subdivision of section lines of section 10 were surveyed by Hans W. Theilsen in 1959.

LEGEND

- ◇ Original corner previously remonumented
- ◆ Original corner remonumented this survey
- □ Corner previously established or reestablished
- ■ Corner previously established or reestablished; remonumented this survey
- ● Corner established or reestablished this survey

UNITED STATES DEPARTMENT OF THE INTERIOR
BUREAU OF LAND MANAGEMENT

Portland, Oregon October 18, 2007

This plat is strictly conformable to the approved field notes, and the survey, having been correctly executed in accordance with the requirements of law and the regulations of this Bureau, is hereby accepted.

For the Director

John P. Farnsworth, Acting

Chief Cadastral Surveyor of Oregon

R.L.L.