TOWNSHIP 32 SOUTH, RANGE 8 WEST, OF THE WILLAMETTE MERIDIAN, OREGON

DEPENDENT RESURVEY AND SUBDIVISION OF SECTION 9

Mean magnetic declination 18° East

Latitude 42°48'38.96"N.
Longitude 123°39'39.94"W.
(NAD 1983 (98))

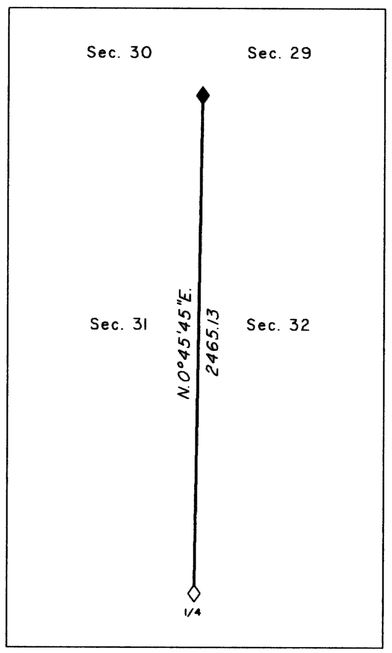

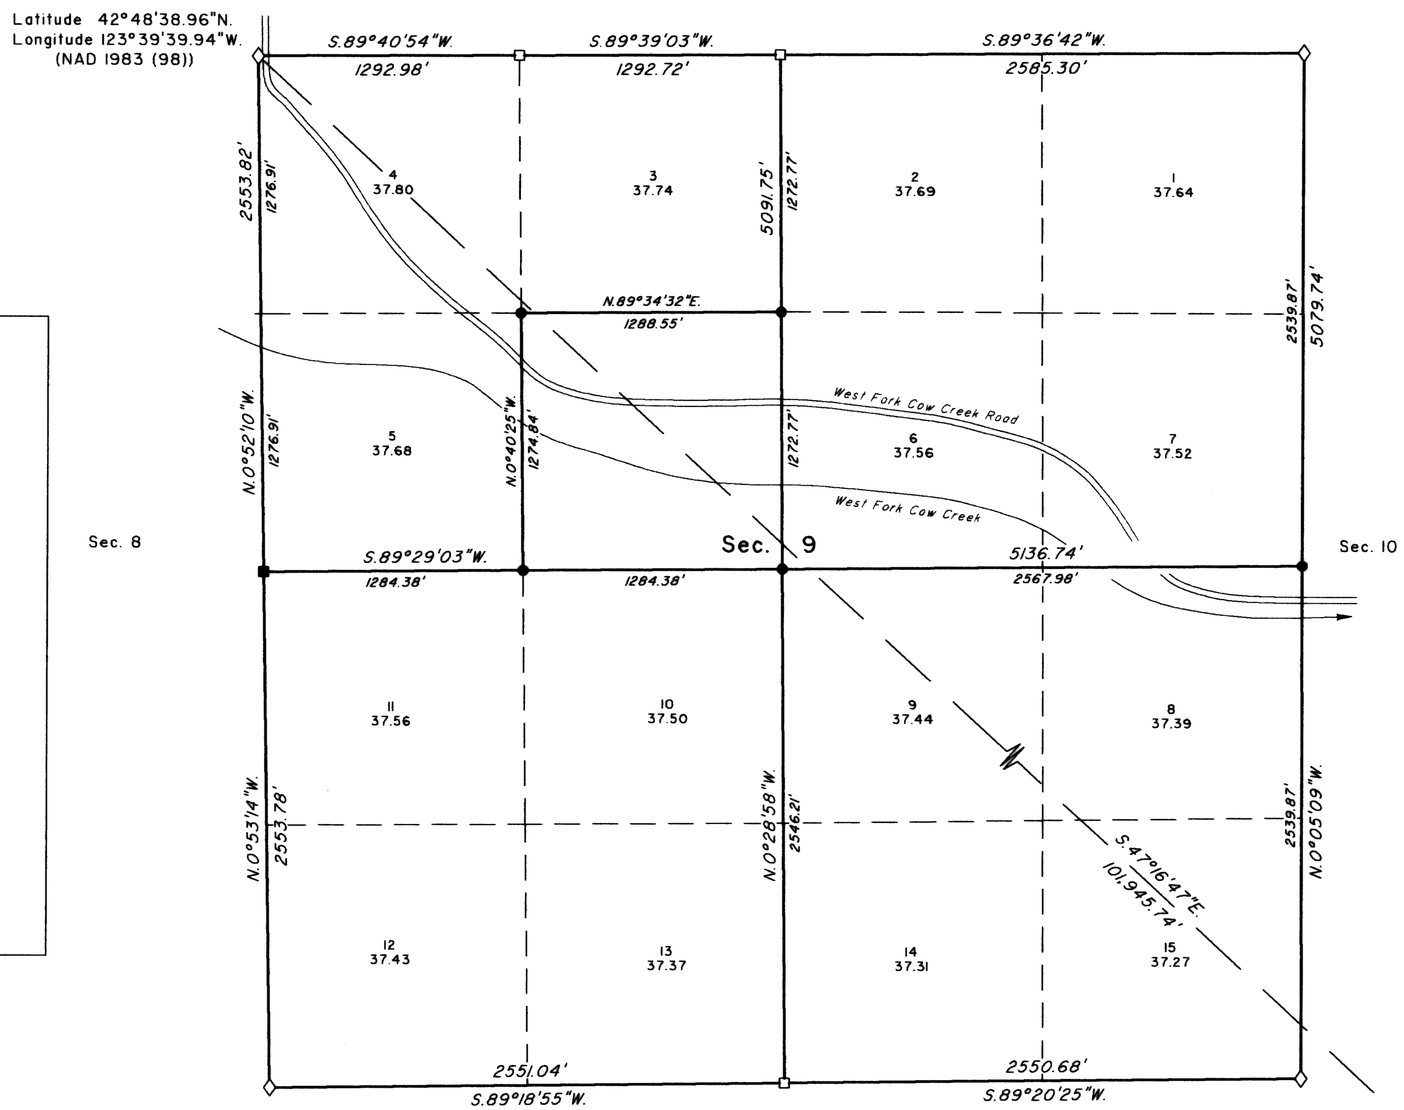

A history of surveys is contained in the field notes.

This plat represents a dependent resurvey of a portion of the subdivisional lines, T. 32 S., R. 8 W., Willamette Meridian, Oregon, designed to restore the corners in their true original locations according to the best available evidence, and the subdivision of section 9.

Measured distances and directions have been adjusted by Cadastral Measurement Management for Windows (WinCMM), computer software that incorporates a least squares adjustment routine. The adjusted bearings and distances are reported to the nearest second and 0.01 foot.

Expect as shown hereon, the lottings and areas are as shown on the plat approved November 8, 1883.

The survey was executed by Terrence O. Nickerson, Cadastral Surveyor, beginning March 25, 2002, and completed October 16, 2002, pursuant to Special Instructions dated December 17, 2001, under Group Number 2004, Oregon.

Timber in this area consists of fir, pine, cedar, oak, madrone, chinquapin, maple, live oak, tan oak, and alder.

The tie to the geodetic control station is reported as mean bearing and sea level distance.

LEGEND

- ◇ Original corner previously remonumented
- ◆ Original corner remonumented this survey
- □ Corner previously established or reestablished
- ■ Corner previously established or reestablished; remonumented this survey
- ● Corner established or reestablished this survey

UNITED STATES DEPARTMENT OF THE INTERIOR
BUREAU OF LAND MANAGEMENT

Portland, Oregon — November 1, 2004

This plat is strictly conformable to the approved field notes, and the survey, having been correctly executed in accordance with the requirements of law and the regulations of this Bureau, is hereby accepted.

For the Director

Mary J. M. Hastel

Chief Cadastral Surveyor of Oregon

LOCATION DIAGRAM

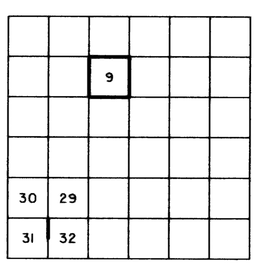

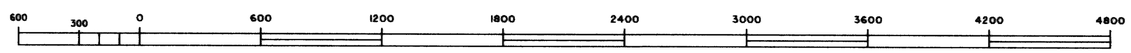

SLP