5521

ORIGINAL

TOWNSHIP 33 SOUTH, RANGE 5 WEST, OF THE WILLAMETTE MERIDIAN, OREGON.

DEPENDENT RESURVEY AND SUBDIVISION OF SECTION 1

Sec. 35

Sec. 36

T. 32 S., R. 5 W.

Sec. 31

T. 32 S., R. 4 W.

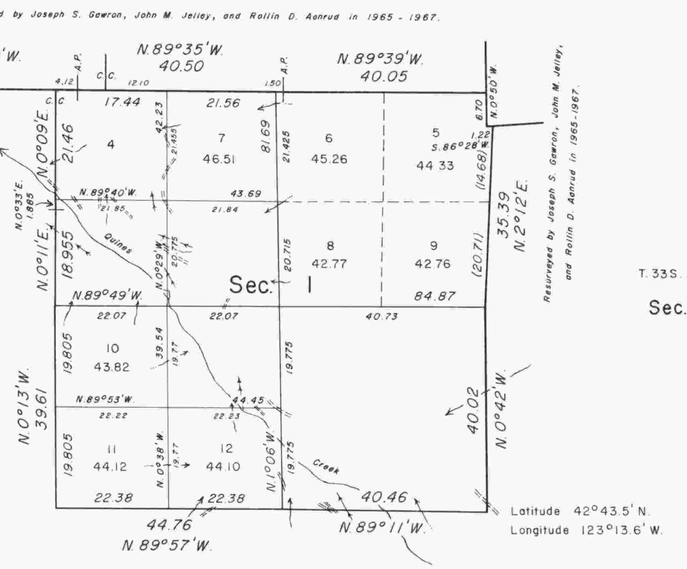

True Meridian

MEAN MAGNETIC DECLINATION 20° E.

10 5 0 10 20 30 40

Chains

This plat represents a retracement and reestablishment of a portion of the east boundary and subdivisional lines, T. 33 S., R. 5 W., Willamette Meridian, Oregon, designed to restore the corners in their true original locations according to the best available evidence; and subdivision of section 1.

Excepting as new or modified vacant subdivision are shown hereon, the lottings and areas are as shown on the plat approved November 10, 1894.

The north boundary (Seventh Standard Parallel South) was surveyed by Butler Ives and George W. Hyde in 1854. The east boundary was surveyed by Albert O. Eckland in 1879. The east boundary and subdivisional lines were surveyed and the north boundary of section 1 was retraced by Edward F. Sharp in 1894. A portion of the east boundary of section 1 was retraced by Winfield Chapman and Carl Nicklin in 1897. The east one and one-half miles of the north boundary and the north one-half mile of the east boundary of section 1 were dependently resurveyed and certain original corners were remonumented without survey by Joseph S. Gawron, John M. Jelley, and Rollin D. Aanrud in 1965-67.

The resurvey and subdivision of section were executed by Lynn M. Roseberry, Cadastral Surveyor, from November 2, 1970 to December 2, 1970, under Special Instructions dated July 29, 1970, which provide for the surveys included under Group No. 723, Oregon.

UNITED STATES DEPARTMENT OF THE INTERIOR
BUREAU OF LAND MANAGEMENT
Washington, D.C. June 10, 1974

This plat is strictly conformable to the approved field notes, and the survey, having been correctly executed in accordance with the requirements of law and the regulations of this Bureau, is hereby accepted.

For the Director

Bernard W. Bishop
Chief, Division of Cadastral Survey

Timber in this area consists of Douglas fir, white fir, ponderosa pine, incense cedar, and madrone.

SWZ