TOWNSHIP 33 SOUTH, RANGE 5 WEST, OF THE WILLAMETTE MERIDIAN, OREGON

DEPENDENT RESURVEY AND SUBDIVISION OF SECTION 11

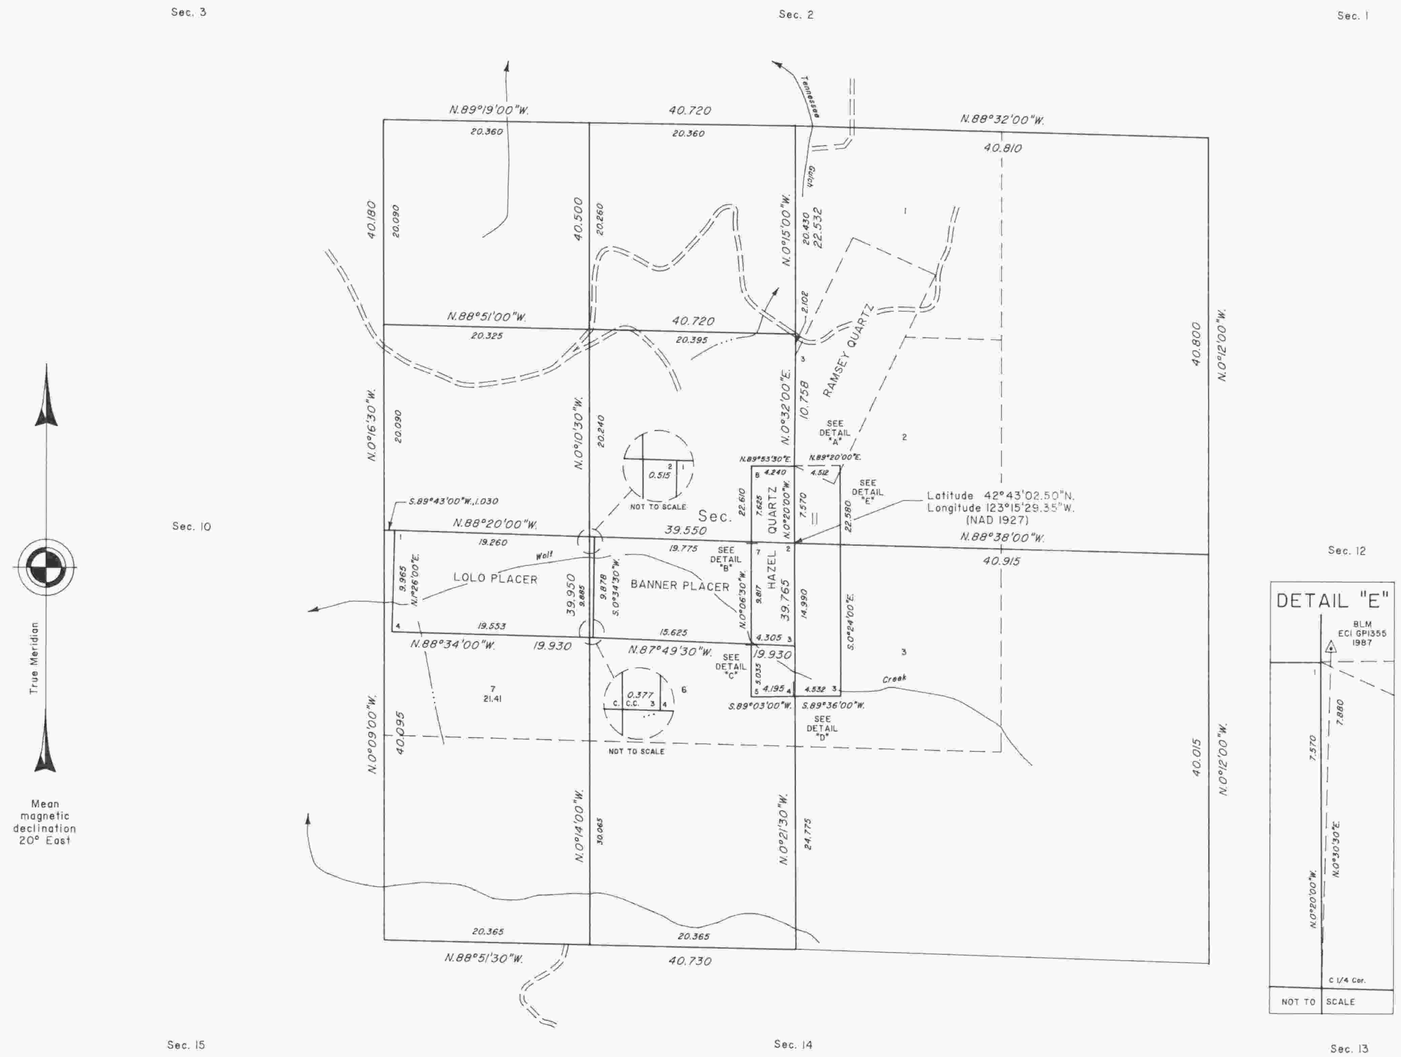

A history of surveys is contained in the field notes.

This plat represents a dependent resurvey of a portion of the subdivisional lines, a portion of the subdivision of section 11 and certain claim lines, T. 33 S., R. 5 W., Willamette Meridian, Oregon, designed to restore the corners in their true original locations according to the best available evidence, and the subdivision of section 11.

Except as shown hereon, the lottings and areas are as shown on the plats approved November 10, 1894 and August 13, 1898.

The survey was executed by Terrence O. Nickerson, Cadastral Surveyor, beginning December 4, 1986, and completed June 6, 1989, pursuant to Special Instructions dated September 16, 1986, and Supplemental Special Instructions dated April 21, 1987, and Amendment to the Special and Supplemental Special Instructions dated May 9, 1989, under Group Number 1355, Oregon.

Timber in this area consists of Douglas fir, white fir, ponderosa pine, cedar, oak and madrone.

UNITED STATES DEPARTMENT OF THE INTERIOR
BUREAU OF LAND MANAGEMENT

Portland, Oregon June 4, 1991

This plat is strictly conformable to the approved field notes, and the survey, having been correctly executed in accordance with the requirements of law and the regulations of this Bureau, is hereby accepted.

For the Director

Wayne M. Hardner

Chief Cadastral Surveyor of Oregon

W.H.B.