1001

Township No. 33 South, Range No. 7 West of the Willamette Meridian, Oregon.

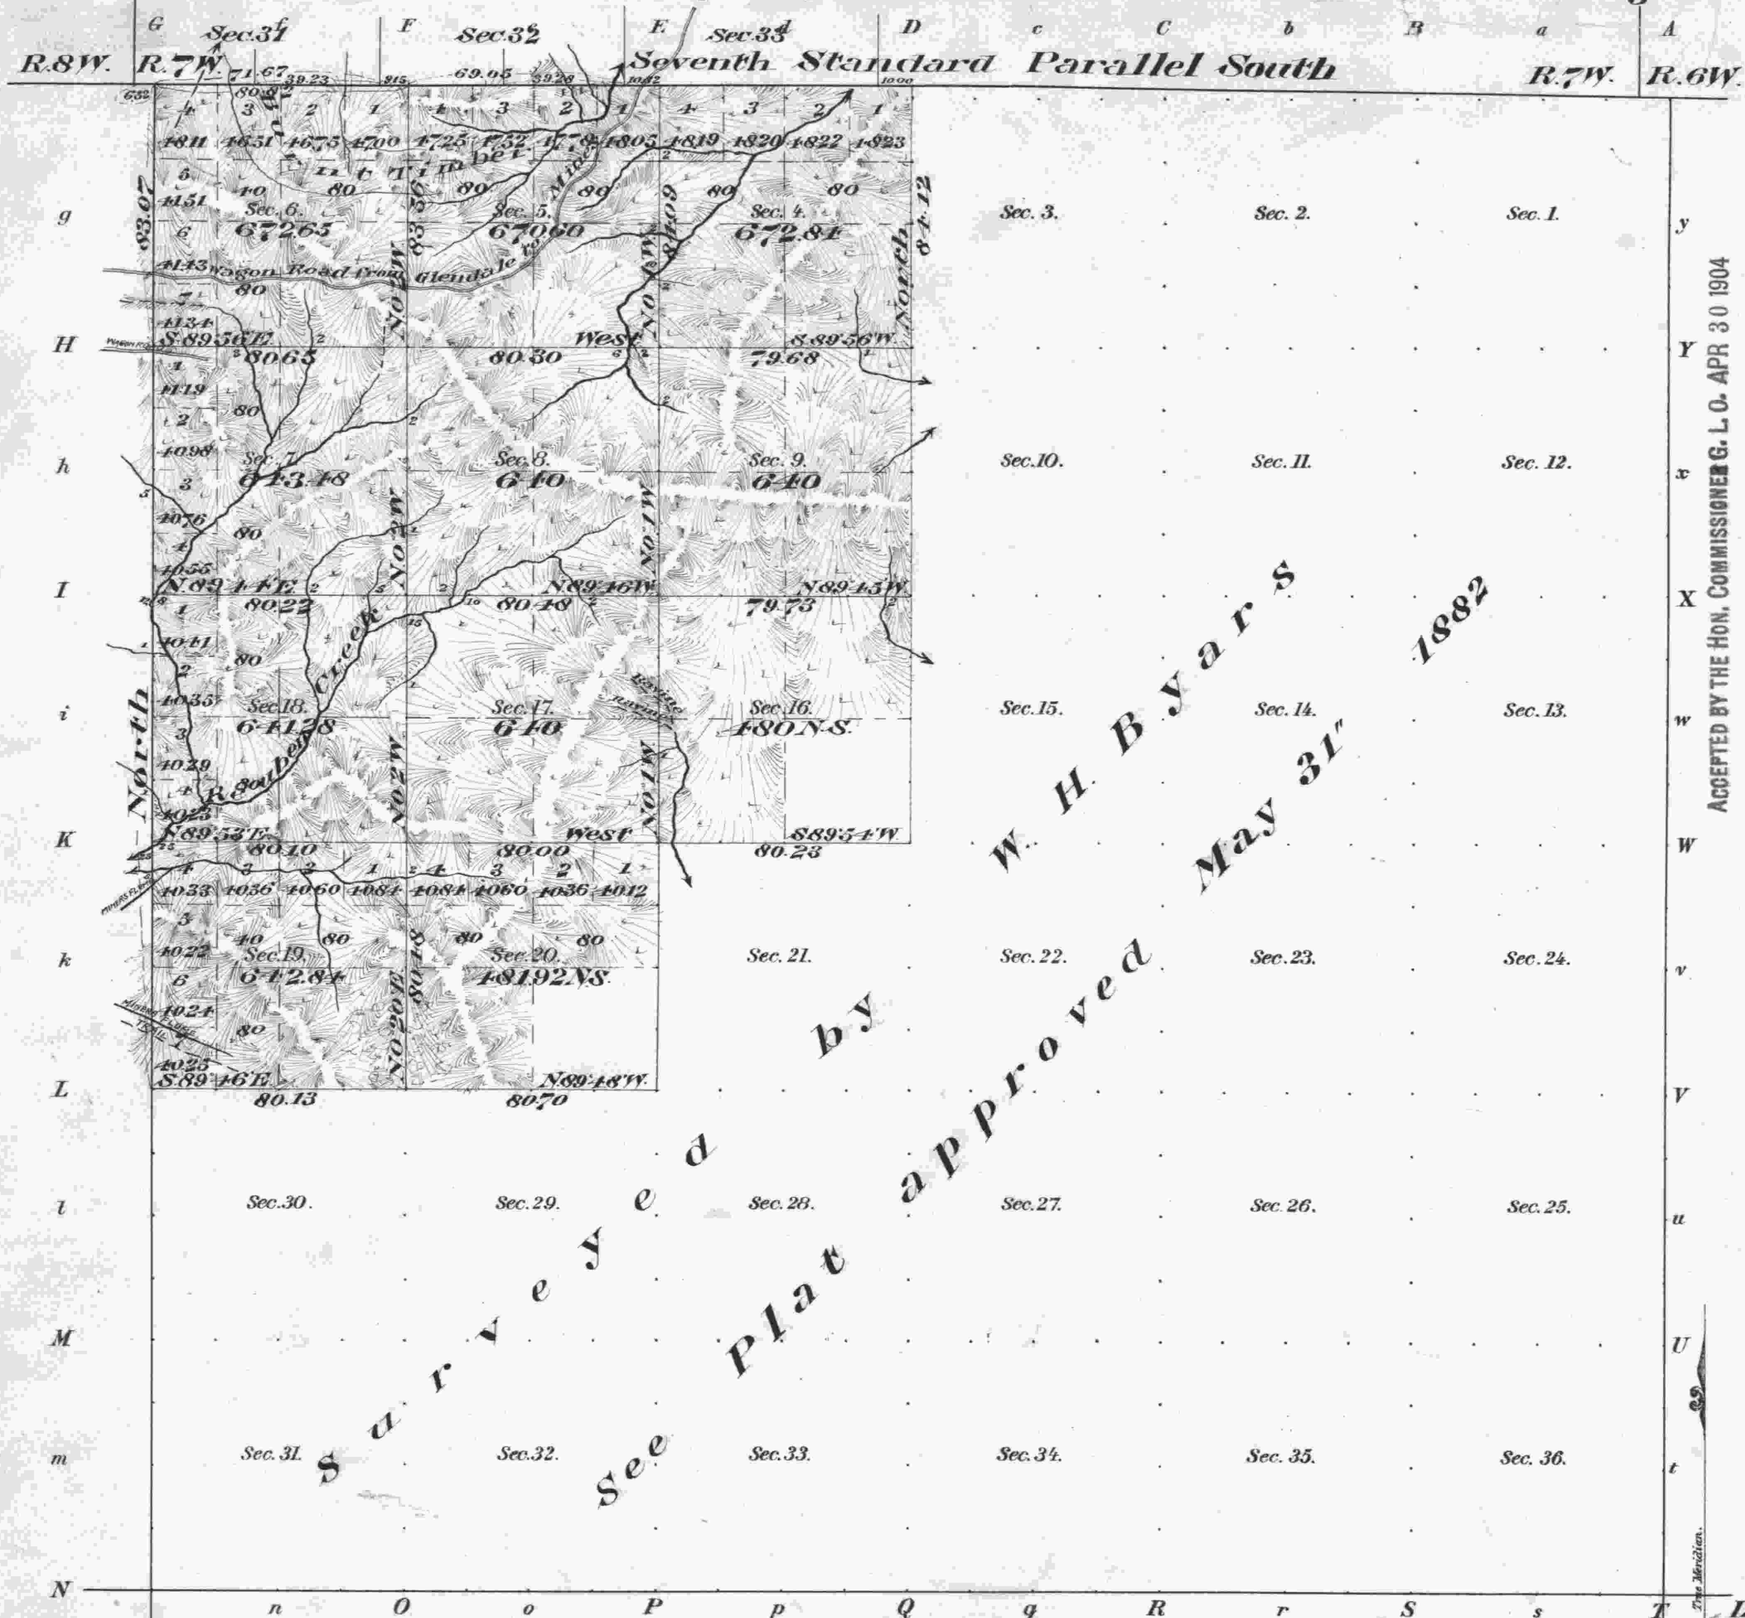

Meanders of

Posts	Courses	Ch.s Lk.s	Posts	Courses	Ch.s Lk.s	Posts	Courses	Ch.s Lk.s

ACCEPTED BY THE HON. COMMISSIONER G. L. O. APR 30 1904

Deposited by Oregon and California R.R. Co.

For Field Work		$335.50
" Office "		50.00
" Field Examination		50.00
Cost of Field Work		
" " " Examination	$50.00	
" " " Office Work	50.00	
Amount Refunded		

Area of Former Survey 1637.77 Acs. Area of New Survey 6825.61 Acs. Total number of Acres 23,197.38

Scale 40 Chains to an Inch.

Latitude 42°42' N.
Longitude 123°28' W.
Mean mag. decl. 19°30' E.
} At Cor. to Secs. 16, 17, 20 & 21

Surveys Designated	By Whom Surveyed	Date of Contract	Amount of Surveys M. Ch.s Lk.s	When Surveyed	No. of Contract
Township lines W. Bdy. Secs. 6, 7, 18 & 19	Oscar F. Thiel	Dec. 24, 1900			729
Subdivisions	" " "	" " "	15 09 29	August 2-15, 1901	"
Retracement of 7th Standard Parallel through Secs. 5 & 6	" " "	Sept. 12, 1901			Special Instructions in connection with Contract No. 729
Connections	" " "		19 97		
North and South Bdies. & W. Bdy. Secs. 30 & 31	Wm. H. Byars	Sept. 16, 1881		1881 & 1882	420
JND. East Boundary	Lake & Hyde	Feby. 19, 1855		1856	54

The above Map of Township No. 33 South of Range No. 7 West of the Willamette Meridian, Oregon is strictly conformable to the field notes of the survey thereof on file in this Office, which have been examined and approved.

Surveyor Generals Office,
Portland, Oregon, July 17, 1902.

Henry Hildebrand
Sur. Gen. for Oregon