ORIGINAL
Accepted May 7, 1920

# Township No. 33 South Range No. 8 West of the Willamette Meridian, Oregon.

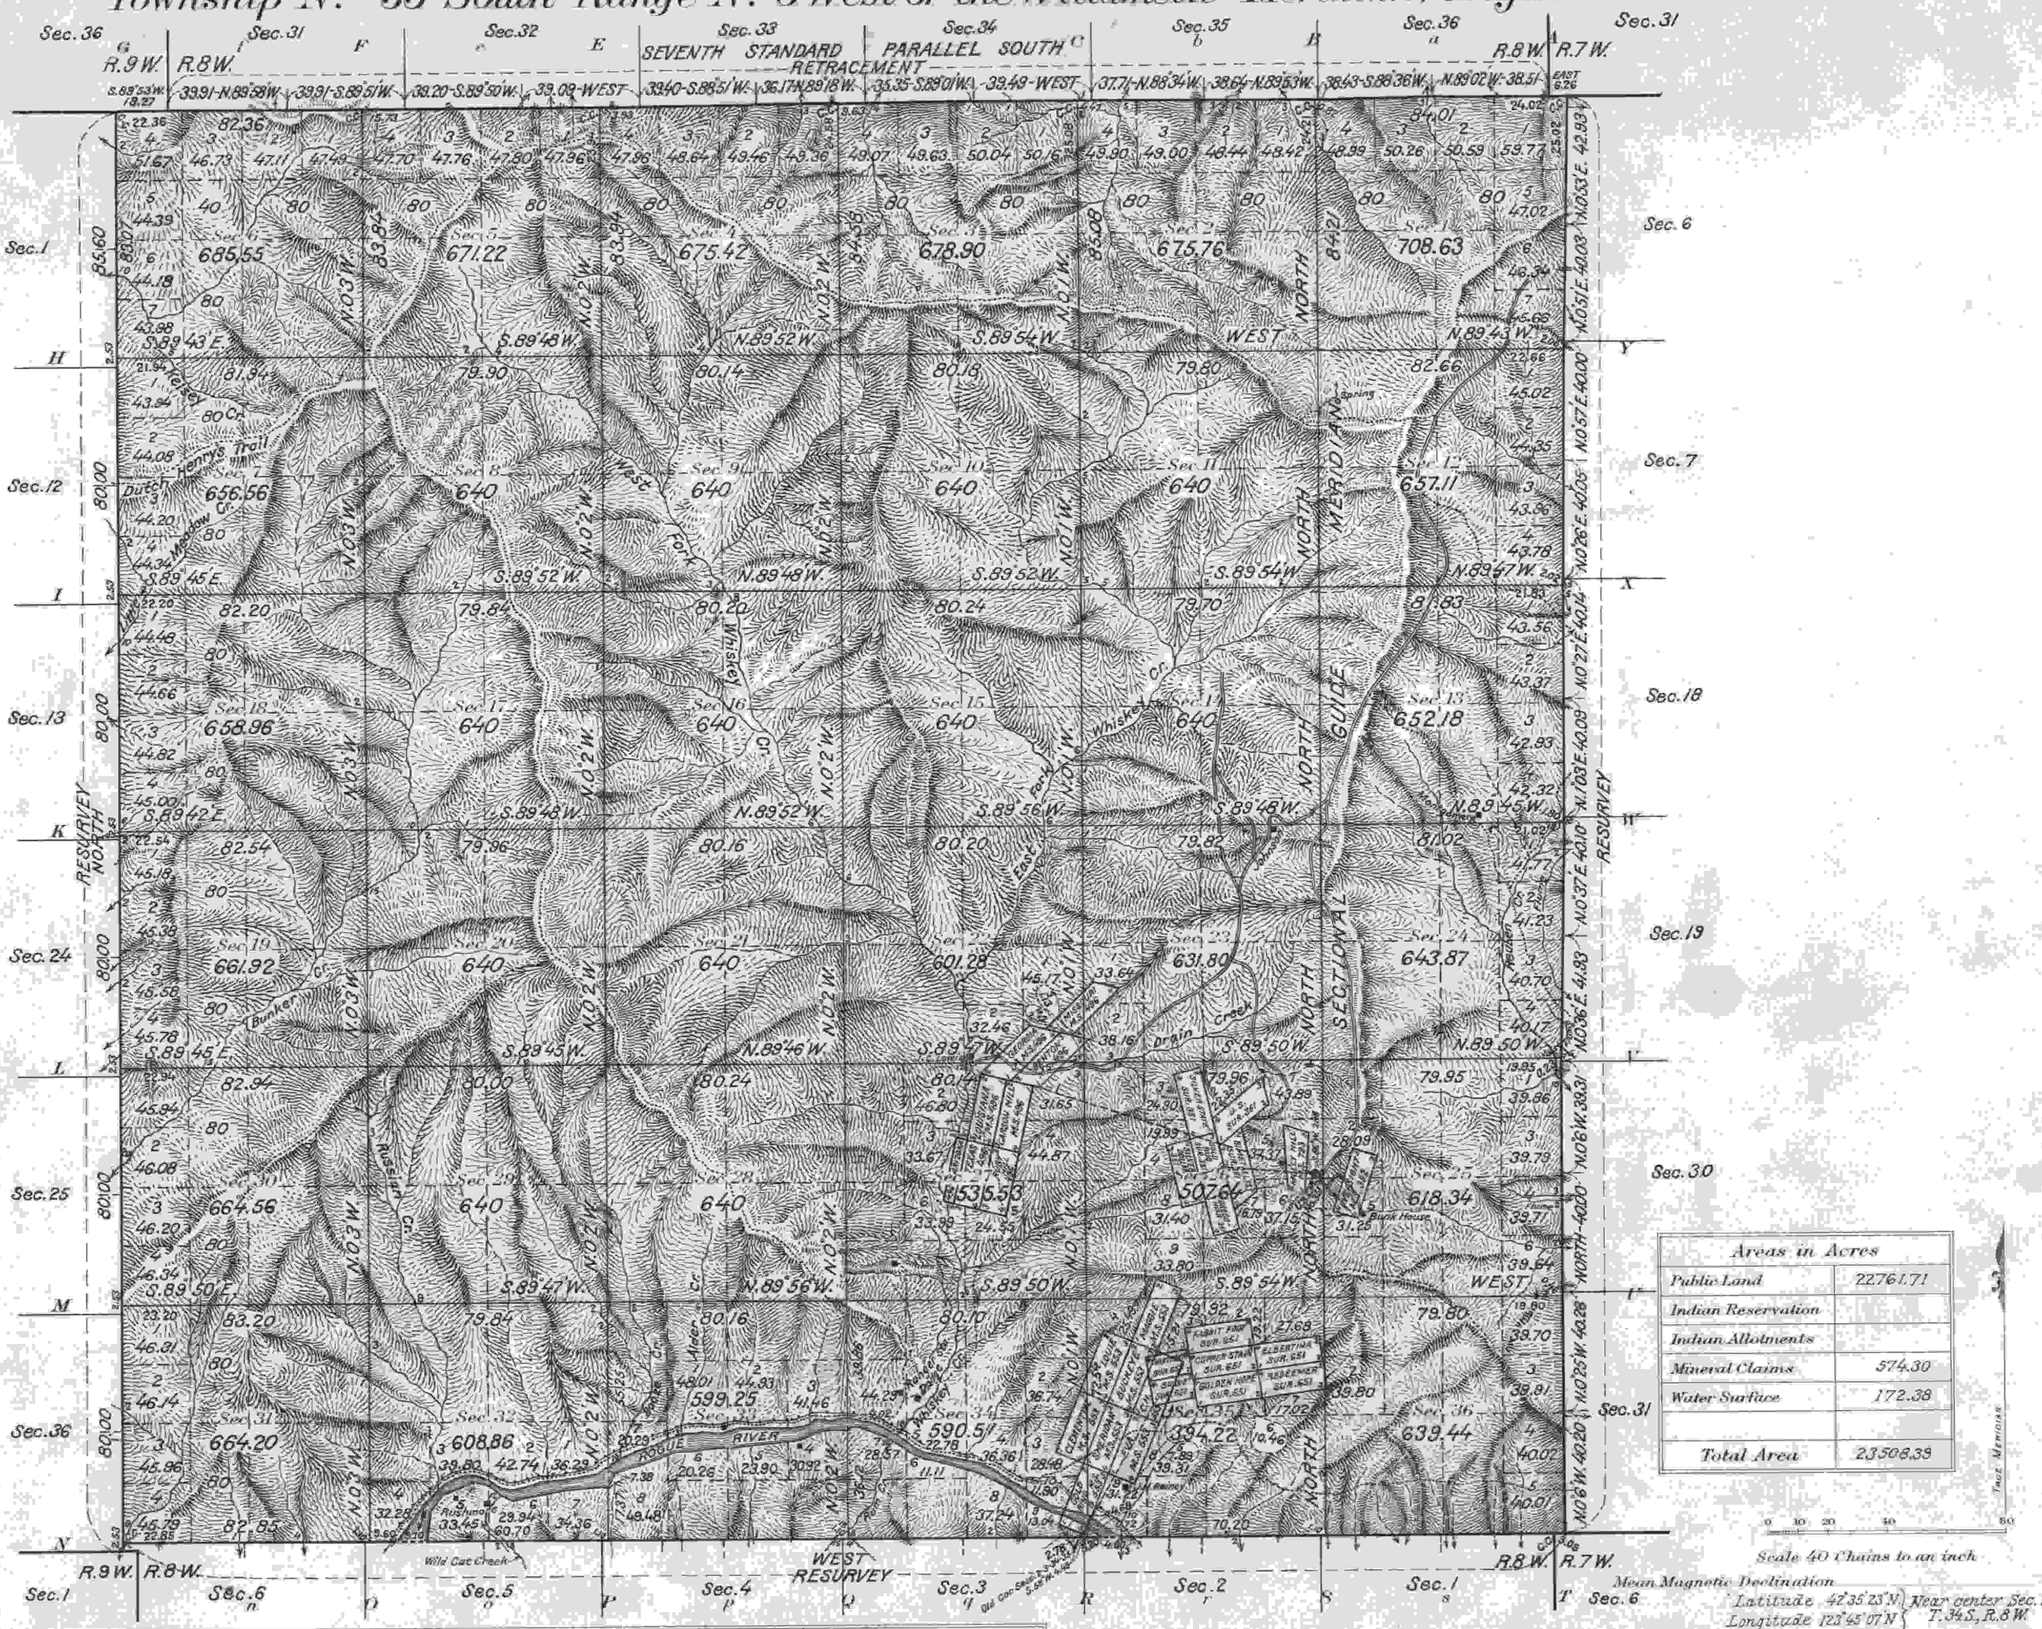


| Areas in Acres | |
|---|---|
| Public Land | 22761.71 |
| Indian Reservation | |
| Indian Allotments | |
| Mineral Claims | 574.30 |
| Water Surface | 172.38 |
| | |
| Total Area | 23508.39 |

Scale 40 Chains to an inch

Mean Magnetic Declination
Latitude 42°35'23"N
Longitude 123°45'07"W
Near center Sec. 21, T. 34 S., R. 8 W.

| Surveys Designated | By Whom Surveyed | Group No. | Date of Instructions | Amount of Surveys Mls. | chs. | lks. | When Surveyed Begun | Completed |
|---|---|---|---|---|---|---|---|---|
| Retract. N. Bdy. or 7th Std. Par. S. | Norman D. Price. Ira F. Shaffner | 33 | Sept. 22, 1916. | 5 | 68 | 07 | Oct. 5, 1919. | Oct. 18, 1919. |
| Resur. E. & W. Bdrs. | " | " | " " " | 12 | 8 | 11 | Aug. 7, " | " " " |
| " S. Bdy. | Norman D. Price. Ira F. Shaffner - Thos. D. Daily | " | " " " | | | | Oct. 18, 1917. | Sep. " " |
| Subdivisions | Norman D. Price. Ira F. Shaffner | " | " " " | 60 | 40 | 23 | July 20, 1919. | Oct. 17 " |
| Meanders | " | " | " " " | 6 | 42 | 41 | Aug. 27, " | Aug. 28 " |
| Connections | " | " | " " " | | 47 | 06 | Sept. 20, " | Oct. 17, 1919. |
| Survey 7th Std. Par. S. | Richmond S. Dickerson | under | Contract | No | 474 | | in | 1863 |
| " S. Bdy. | John H. Huffer | " | " | " | 509 | | " | 1864 |
| " Portion E. Bdy. | William H. Byers. | " | " | " | 420 | | " | 1882 |
| " " " " | Oscar F. Theil. | " | " | " | 729 | | " | 1901 |
| " W. Bdy. | E. P. Rands. | " | " | " | 775 | | " | 1909 |

J.W.T

The above map of Township No. 33 South Range No. 8 West of the Willamette Meridian Oregon is strictly conformable to the field notes of the survey thereof on file in this office, which have been examined and approved

U. S. Surveyor General's Office.
Portland, Oregon April 3, 1920.

Edward Worth
Surveyor General of Oregon.