1002

ORIGINAL

TOWNSHIP 33 SOUTH, RANGE 7 WEST, OF THE WILLAMETTE MERIDIAN, OREGON.

DEPENDENT RESURVEY AND PARTIAL SUBDIVISION

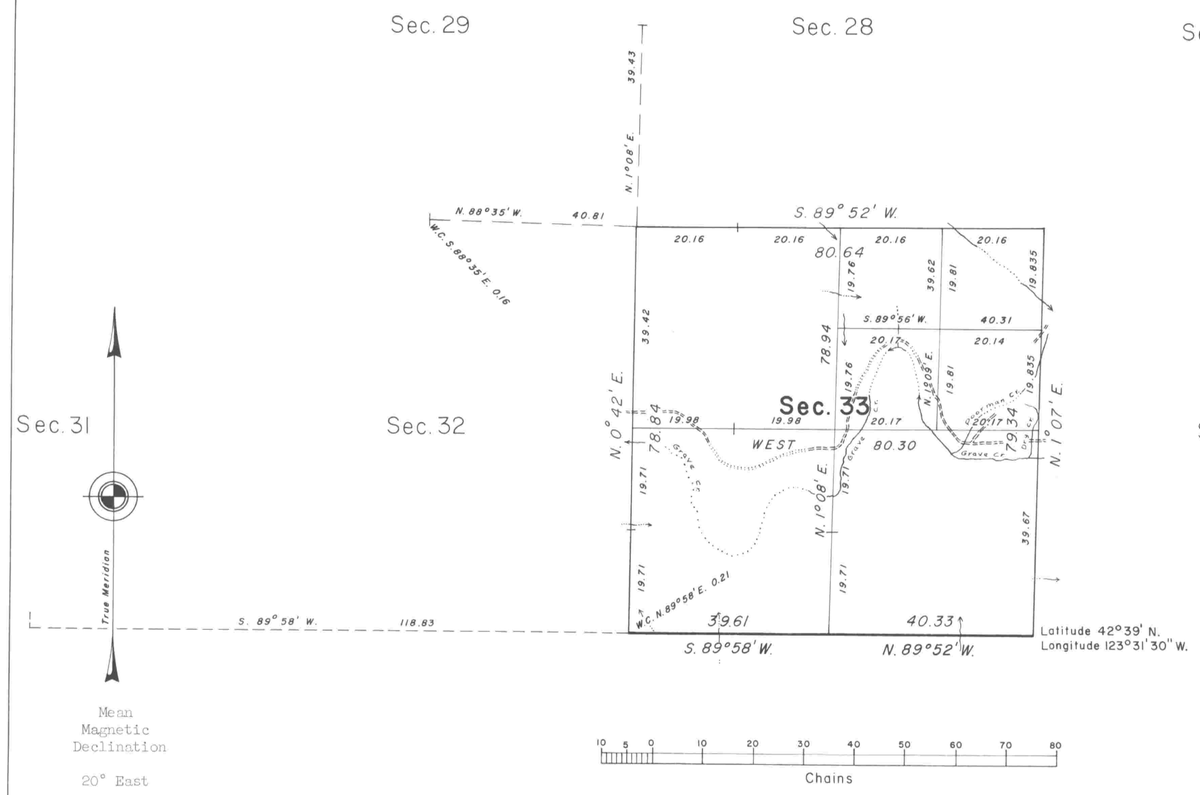

Area resurveyed: 640 acres

Timber in this area consists of fir, hemlock, pine, cedar, alder, and cottonwood.

This plat represents a retracement and reestablishment of a portion of the south boundary and a portion of the subdivisional lines designed to restore the corners in their true original location according to the best available evidence. The lottings and areas are as shown on the plat approved May 31, 1882.

South boundary and subdivisional lines surveyed by William H. Byars in 1881.

Dependent resurvey of a portion of the south boundary and dependent resurvey and partial subdivision of section 33, executed by Hans W. Thielsen July 10, 1957 to July 22, 1957, under special instructions dated June 25, 1957, which provide for the surveys included under Group 363, Oregon.

UNITED STATES DEPARTMENT OF THE INTERIOR
BUREAU OF LAND MANAGEMENT
Washington, D.C. April 3, 1959

This plat is strictly conformable to the approved field notes, and the survey, having been correctly executed in accordance with the requirements of law and the regulations of this Bureau, is hereby accepted.

For the Director

Donald B. Clement

Acting Cadastral Engineering Staff Officer

F.R.H.