6592

ORIGINAL

TOWNSHIP 33 SOUTH, RANGE 7 WEST, OF THE WILLAMETTE MERIDIAN, OREGON

DEPENDENT RESURVEY AND SUBDIVISION OF SECTION 27

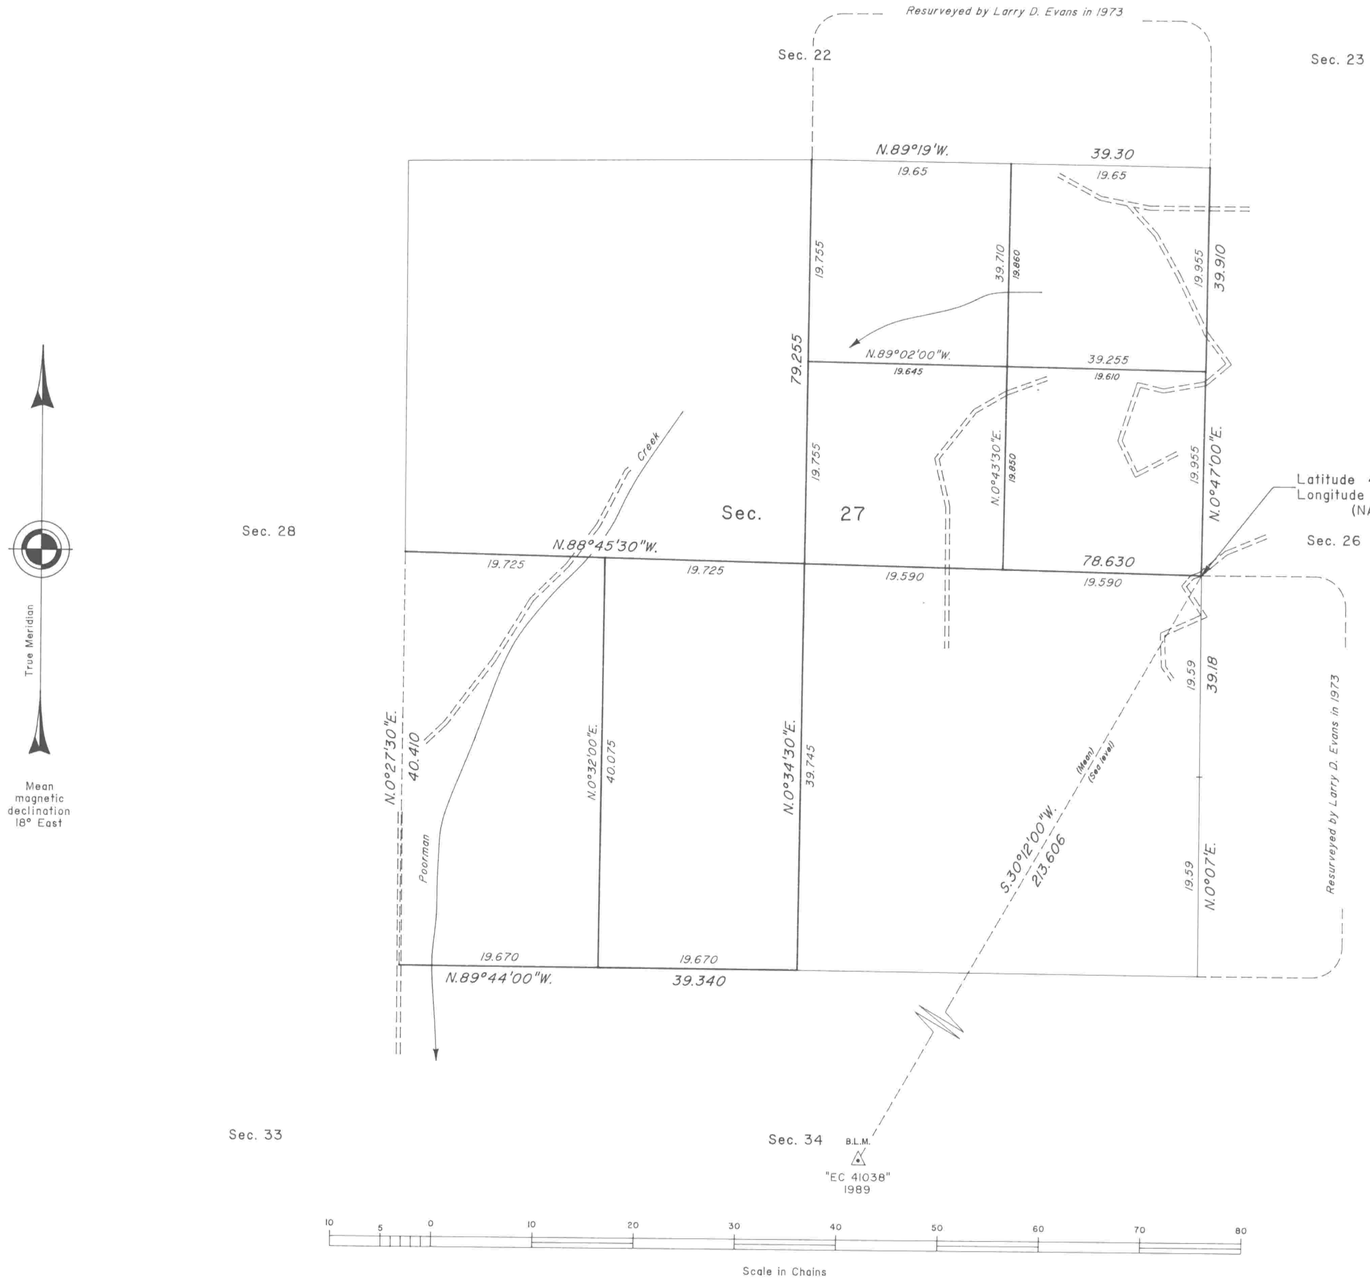

A history of surveys is contained in the field notes.

This plat represents a dependent resurvey of a portion of the subdivisional lines, T. 33 S., R. 7 W., Willamette Meridian, Oregon, designed to restore the corners in their true original locations according to the best available evidence, and the subdivision of section 27.

The lottings and areas are as shown on the plats approved May 31, 1882.

The survey was executed by Francis J. Simon, Cadastral Surveyor, beginning September 12, 1991, and completed October 30, 1991, pursuant to Special Instructions dated July 25, 1991, under Group Number 1622, Oregon.

Timber in this area consists of Douglas fir, ponderosa pine, sugar pine, madrone, black oak, white oak, cedar, alder and maple.

The tie to the geodetic control station is reported as mean bearing and sea level distance.

UNITED STATES DEPARTMENT OF THE INTERIOR
BUREAU OF LAND MANAGEMENT

Portland, Oregon June 7, 1994

This plat is strictly conformable to the approved field notes, and the survey, having been correctly executed in accordance with the requirements of law and the regulations of this Bureau, is hereby accepted.

For the Director

Wayne M. Gardner

Chief Cadastral Surveyor of Oregon

R.S.B.