Form 9180–12
(May 1967)
(formerly 4–1162)

UNITED STATES
DEPARTMENT OF THE INTERIOR
BUREAU OF LAND MANAGEMENT

MARKINGS FOR CORNERS ON SUBDIVISION OF SECTION LINES

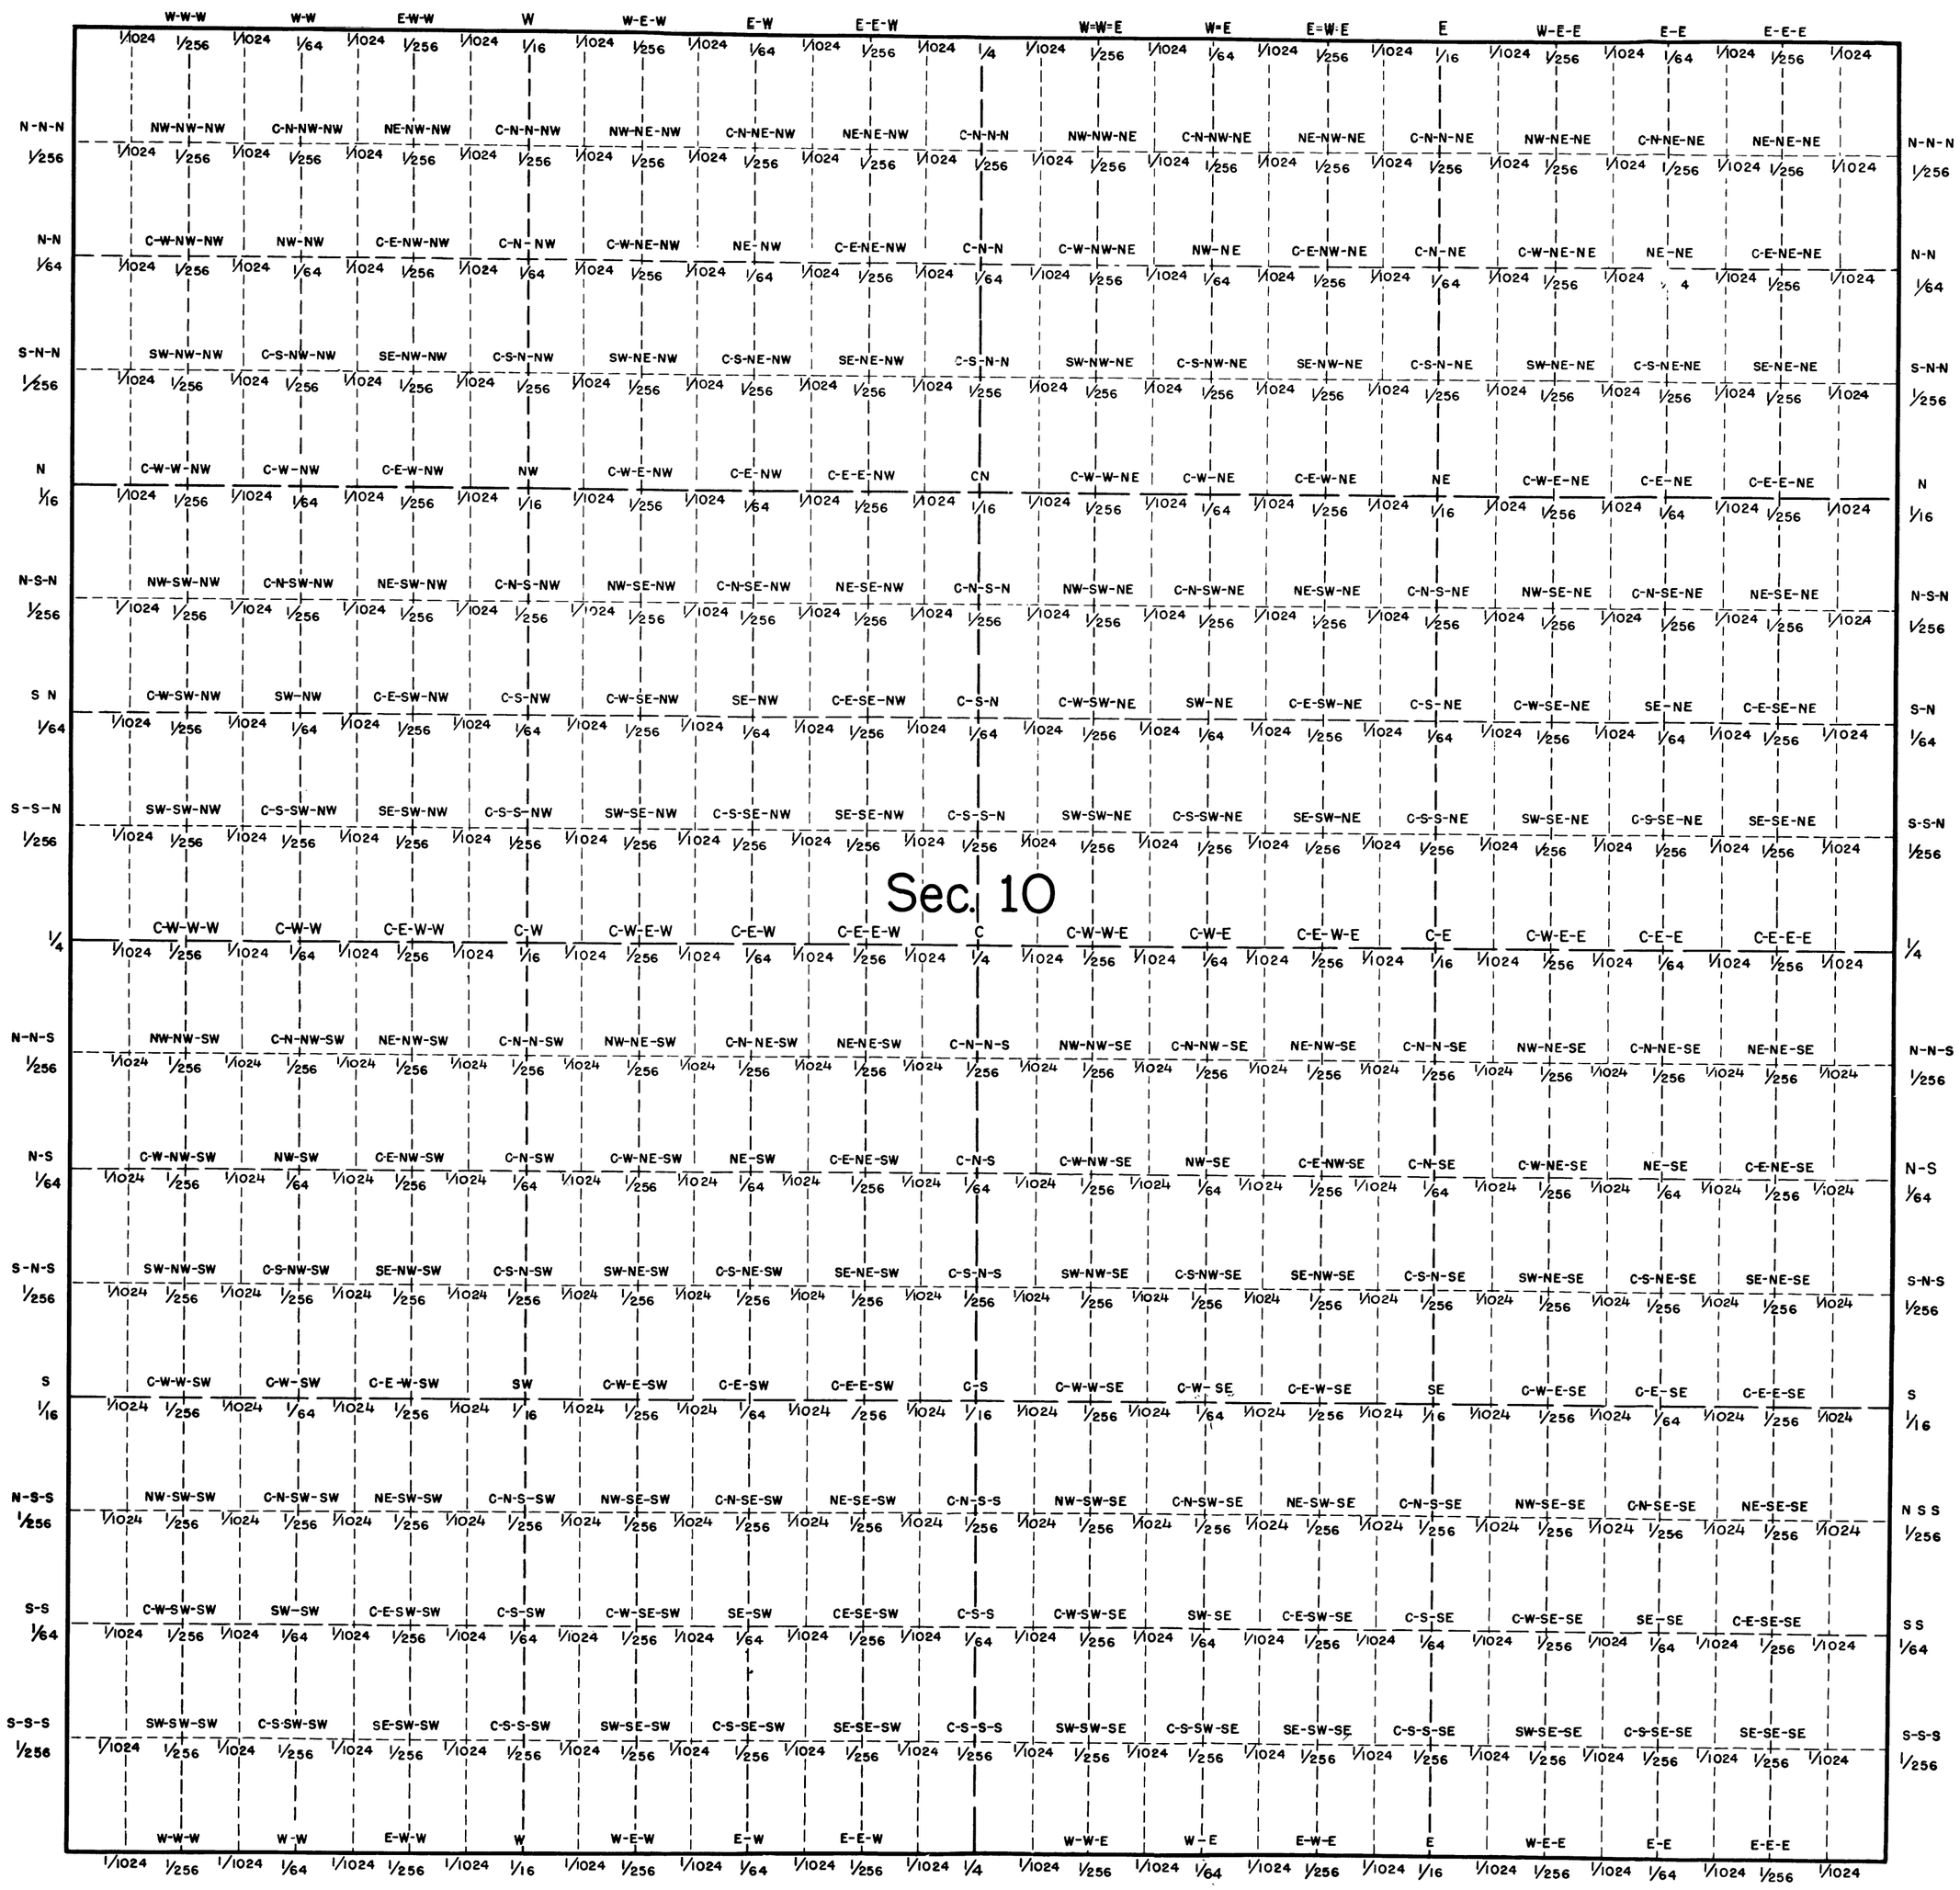

34320

Section numbers to be added to markings shown.
If 1/1024 corners are established they will be marked 1/1024 only.
See section 274, Manual of Surveying Instructions.

March 31, 1950.

GPO 835-224