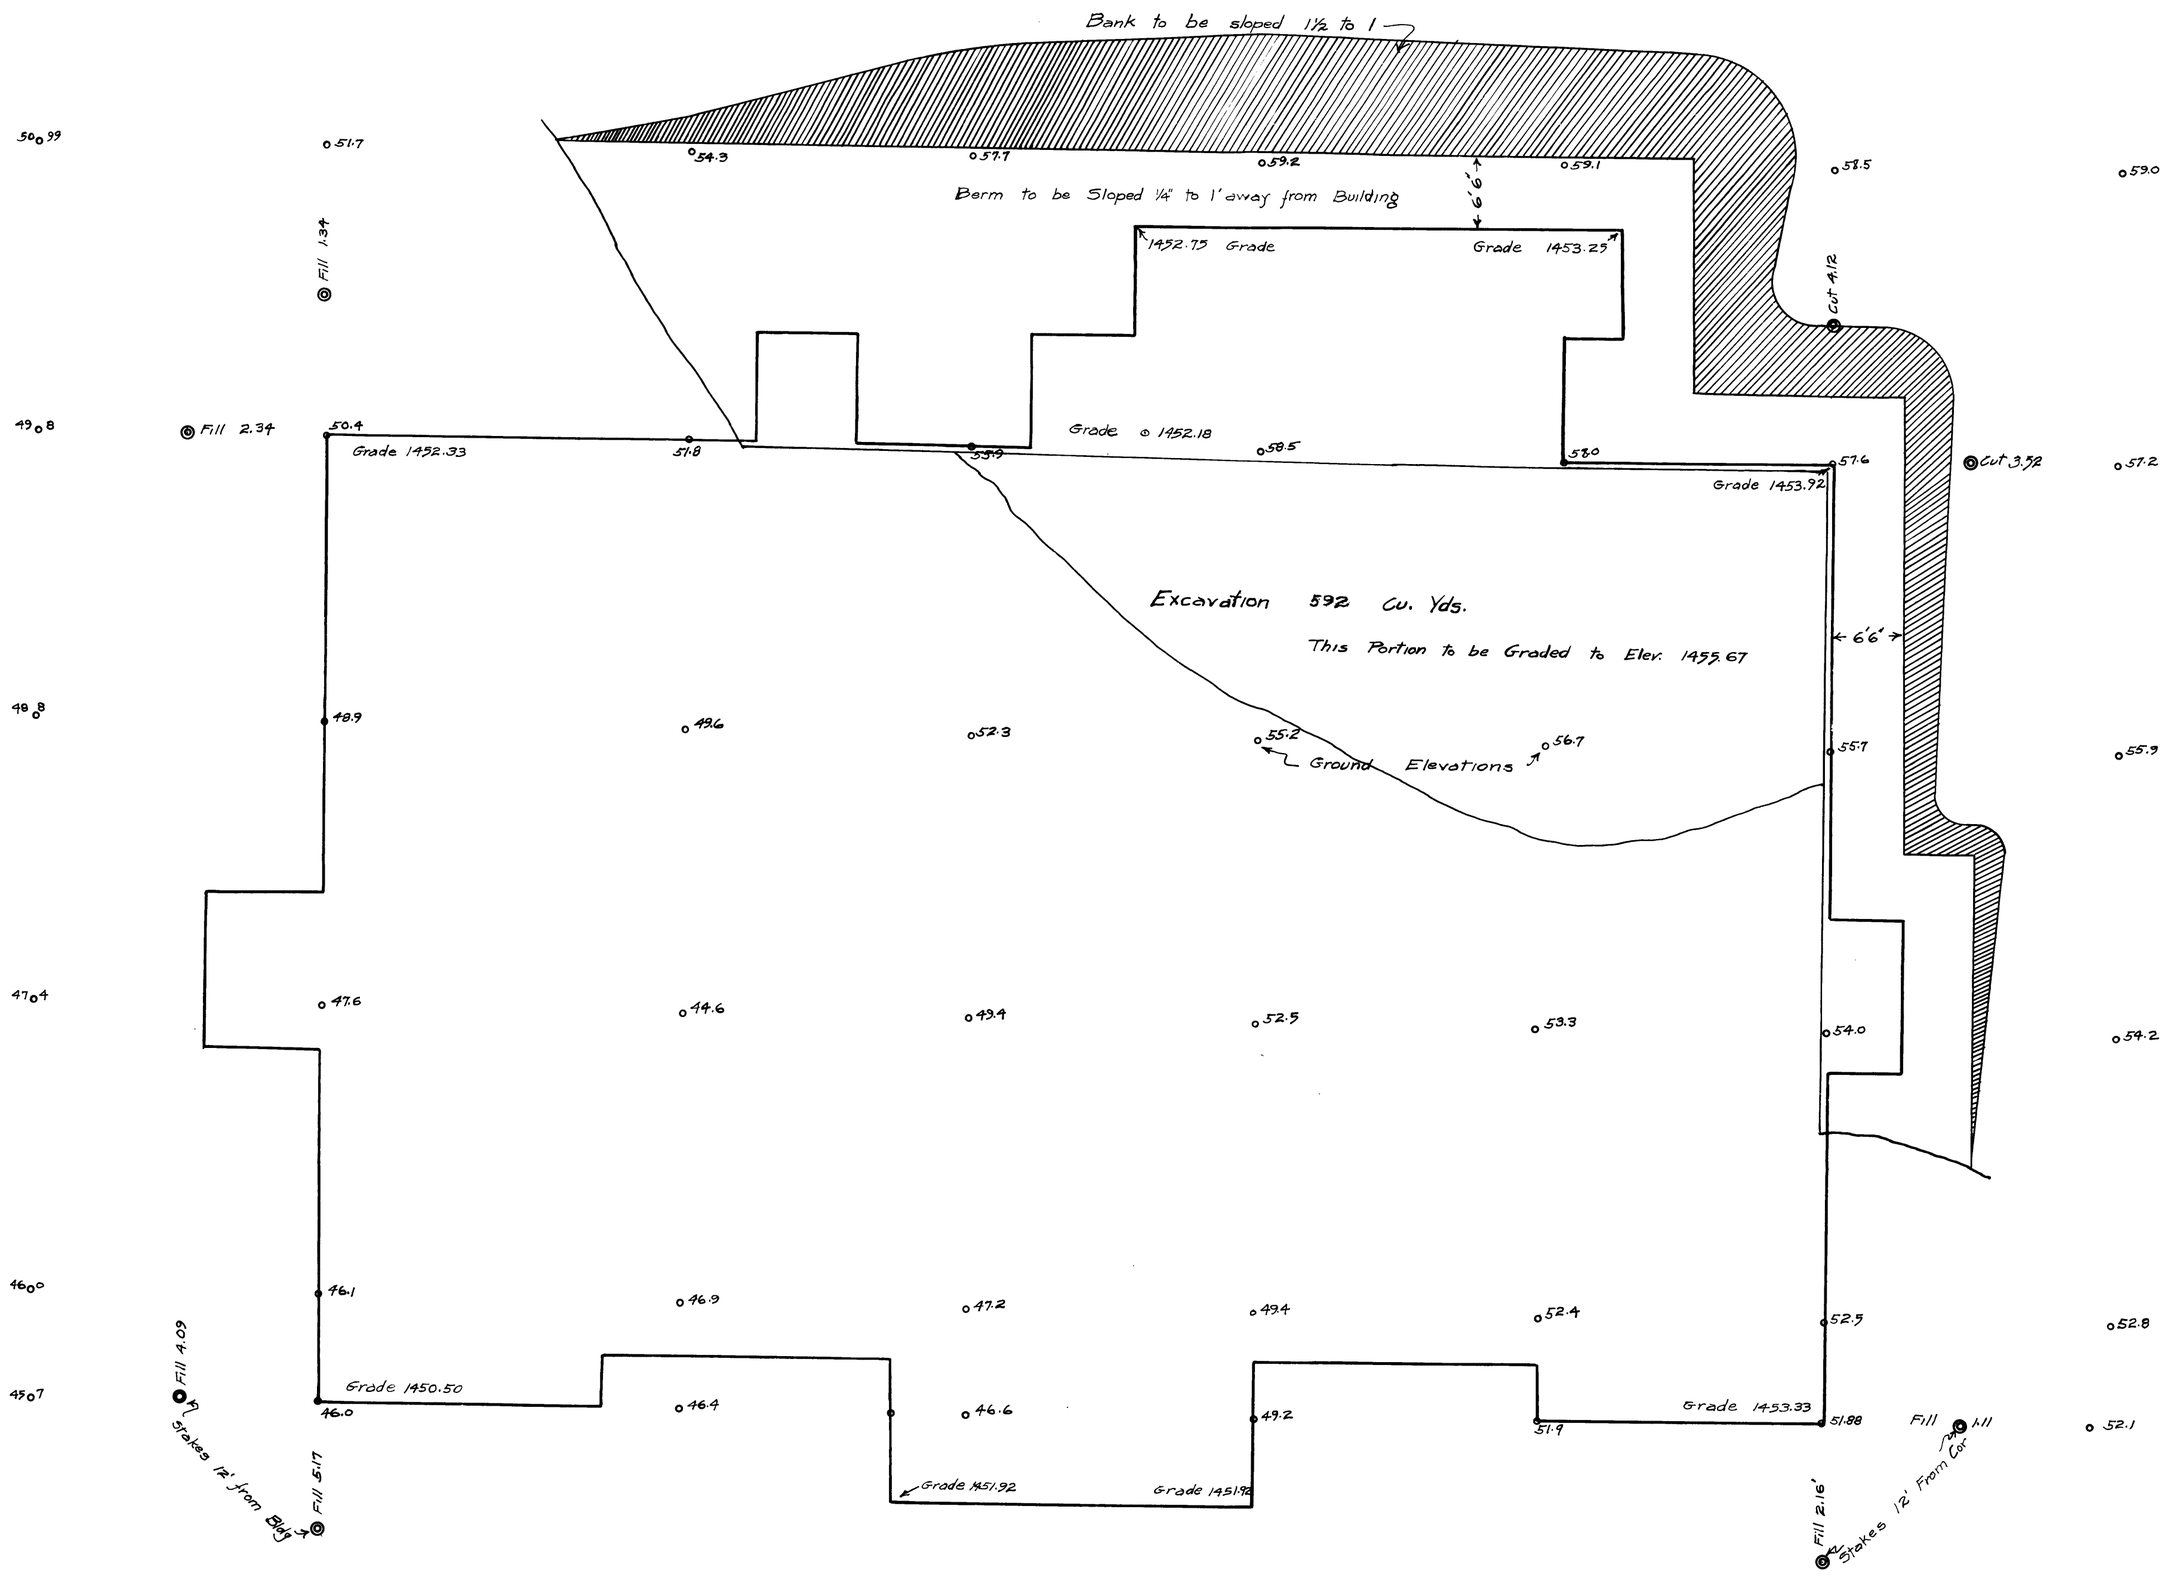

GRADING PLAN FOR BUILDING

SCHOOL DISTRICT NO. 77 GLENDALE

H.L. Eppstein
County Surveyor

Nov. 1925
Scale 1" = 10'