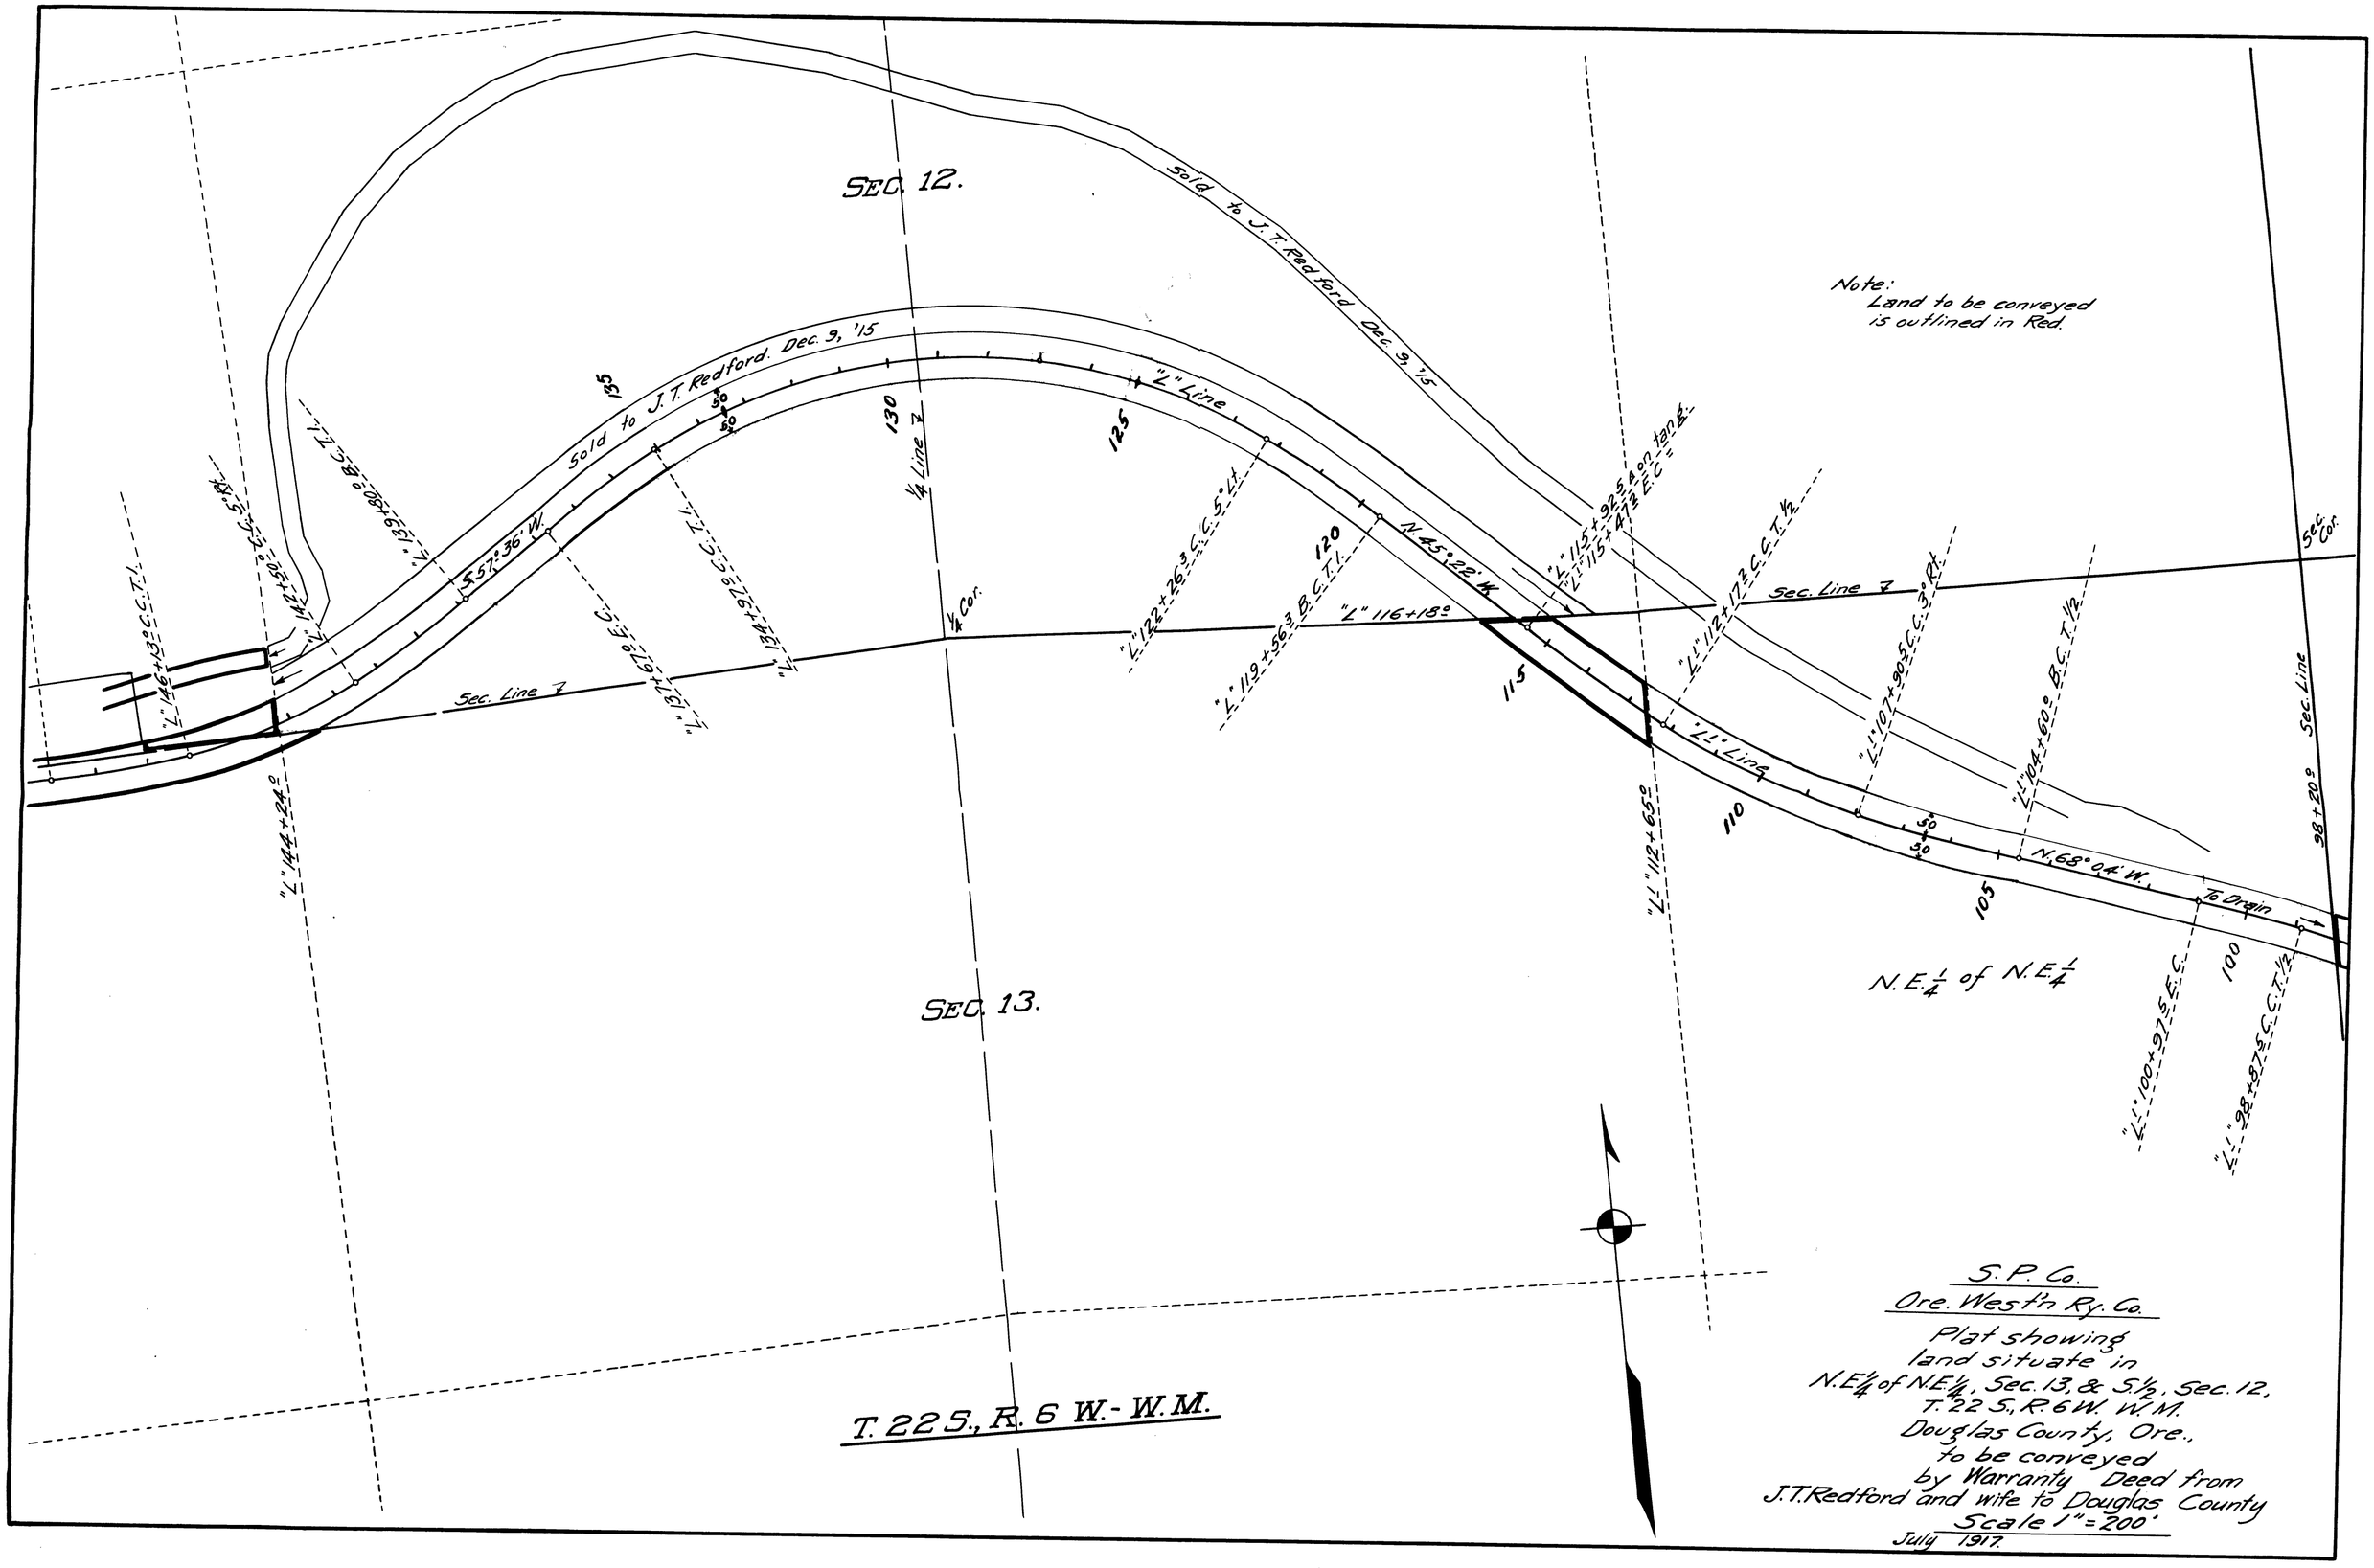

FILE 16 DRAWER 10