# DOUGLAS COUNTY HIGHWAY IMPROVEMENT

## PROFILE & ALIGNMENT

OF RELOCATED

PUBLIC HIGHWAY AROUND WRIGHT HILL

Sec's 23, 24 & 25 - T. 30 S. - R. 4 W. - & Sec. 30 - T. 30 S. - R. 3 W. - W. M.

Sta. 0+00 to Sta. 53+44.5

(WRIGHT HILL SECTION)

Datum, Bearings True

Datum, Elevation Assumed

M. B. Germond County Surveyor & Engineer

March 1917

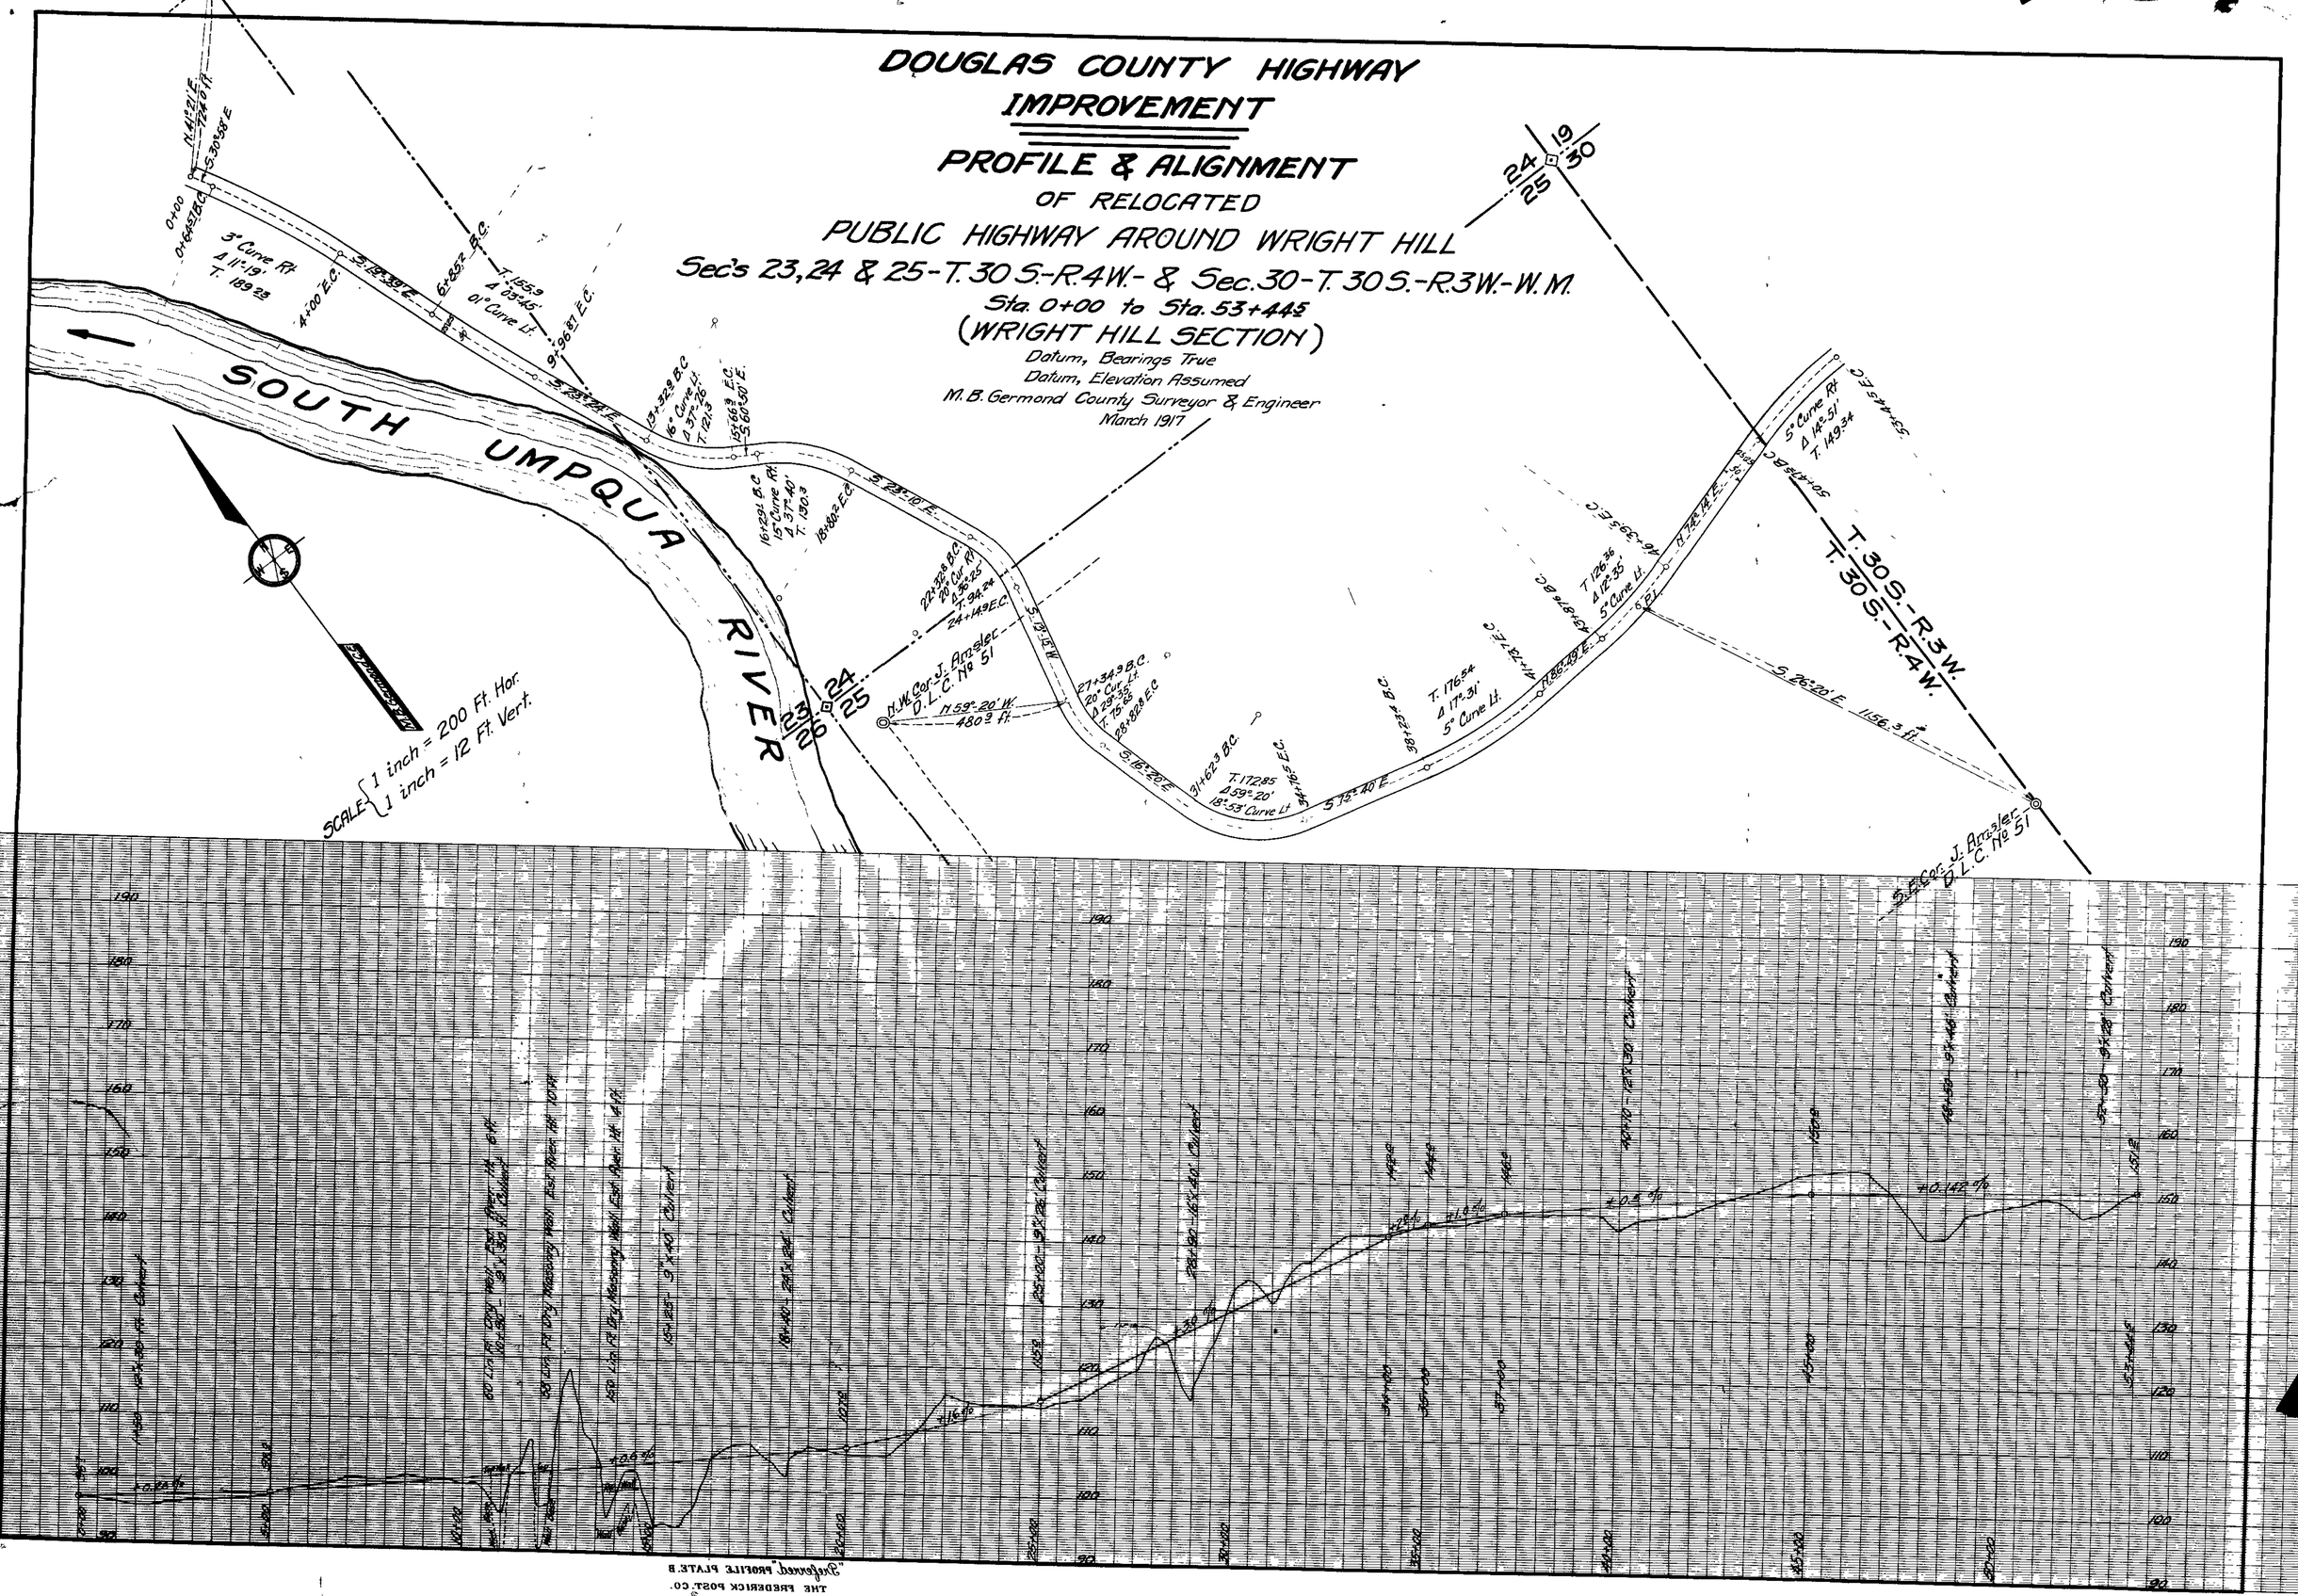


"Improved" PROFILE PLATE. 8
THE FREDERICK POST. CO.