RIVERSIDE ADDITION to MYRTLE CREEK

Dedication of Riverside Addition to the Town of Myrtle Creek, Douglas County, Oregon.

KNOW ALL MEN BY THESE PRESENTS, that I M A Craig the owner of the land shown within the boundary lines of the annexed Plat, have caused the same to be surveyed and platted as River Side Addition to the Town of Myrtle Creek, Oregon and do hereby dedicate to the Public use forever the Streets and Alleys shown the reon, reserving to the grantor and her assigns, the right to lay water mains, to erect poles, for telegraph, telephone, car tracks for light or power purposes from the operation of this dedication.

Dated at Myrtle Creek., Oregon, February 13th A.D. 1908

In the Presence of Two Wittnesses: Burt J Howland, S O Nelson — M. A. Craig

STATE OF OREGON)
County of Douglas)ss

Be it Known that on this 13th day of February A.D. 1908 personally appeared before me, Burt J Howland, a Notary Public, within and for said County and State, M A Craig the identical person who signed and executed the within and attached Plat and Dedication thereof of River Side Addition to Myrtle Cre ek--in said County and State and that she executed the same as her free act and deed.

Burt J Howland
Notary Public for Oregon

BURT. J. HOWLAND * NOTARY PUBLIC * STATE OF OREGON

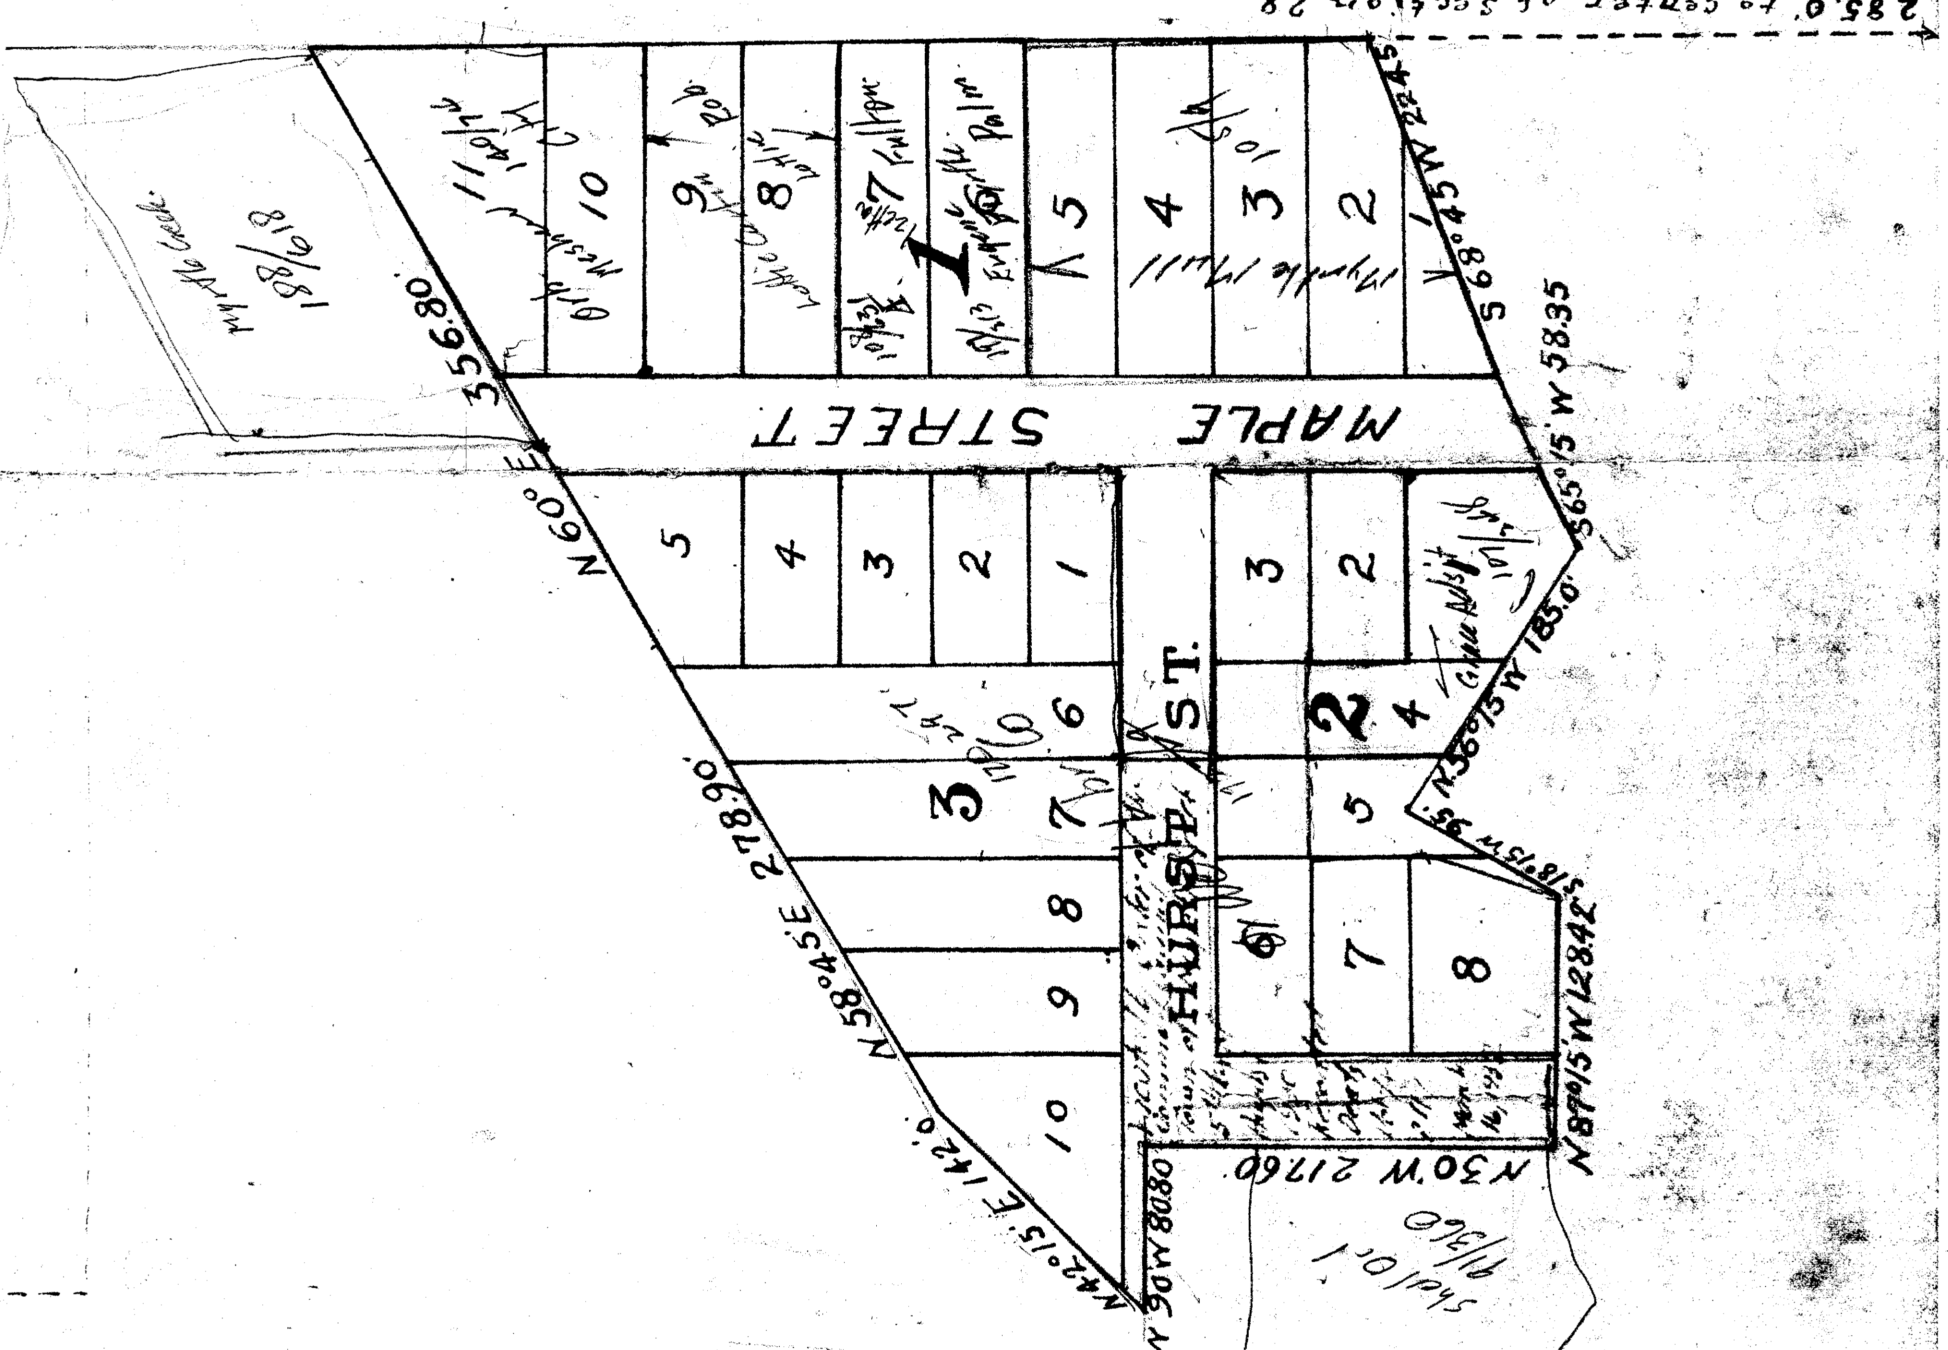

KNOW ALL MEN BY THESE PRESENTS: that I M.A. CRAIG the owner of the land shown within the boundary lines of the annexed Plat as the **RIVERSIDE ADDITION** to the Town of Myrtle Creek and do hereby dedicate to the Public use forever the Streets and Alleys shown thereon, **RESERVING** to the Grantor or assigns the right to lay water mains, to erect poles for telegraph, telephone, car tracks, light or power purposes from the operation of this dedication.

M A CRAIG Scale 100 ft to 1 inch.

Filed March 3rd Recorded March 10th 1908

Z. N. AGEE County Clerk
By J. L. Ragsdale Deputy.

C. S. File No. 23/34