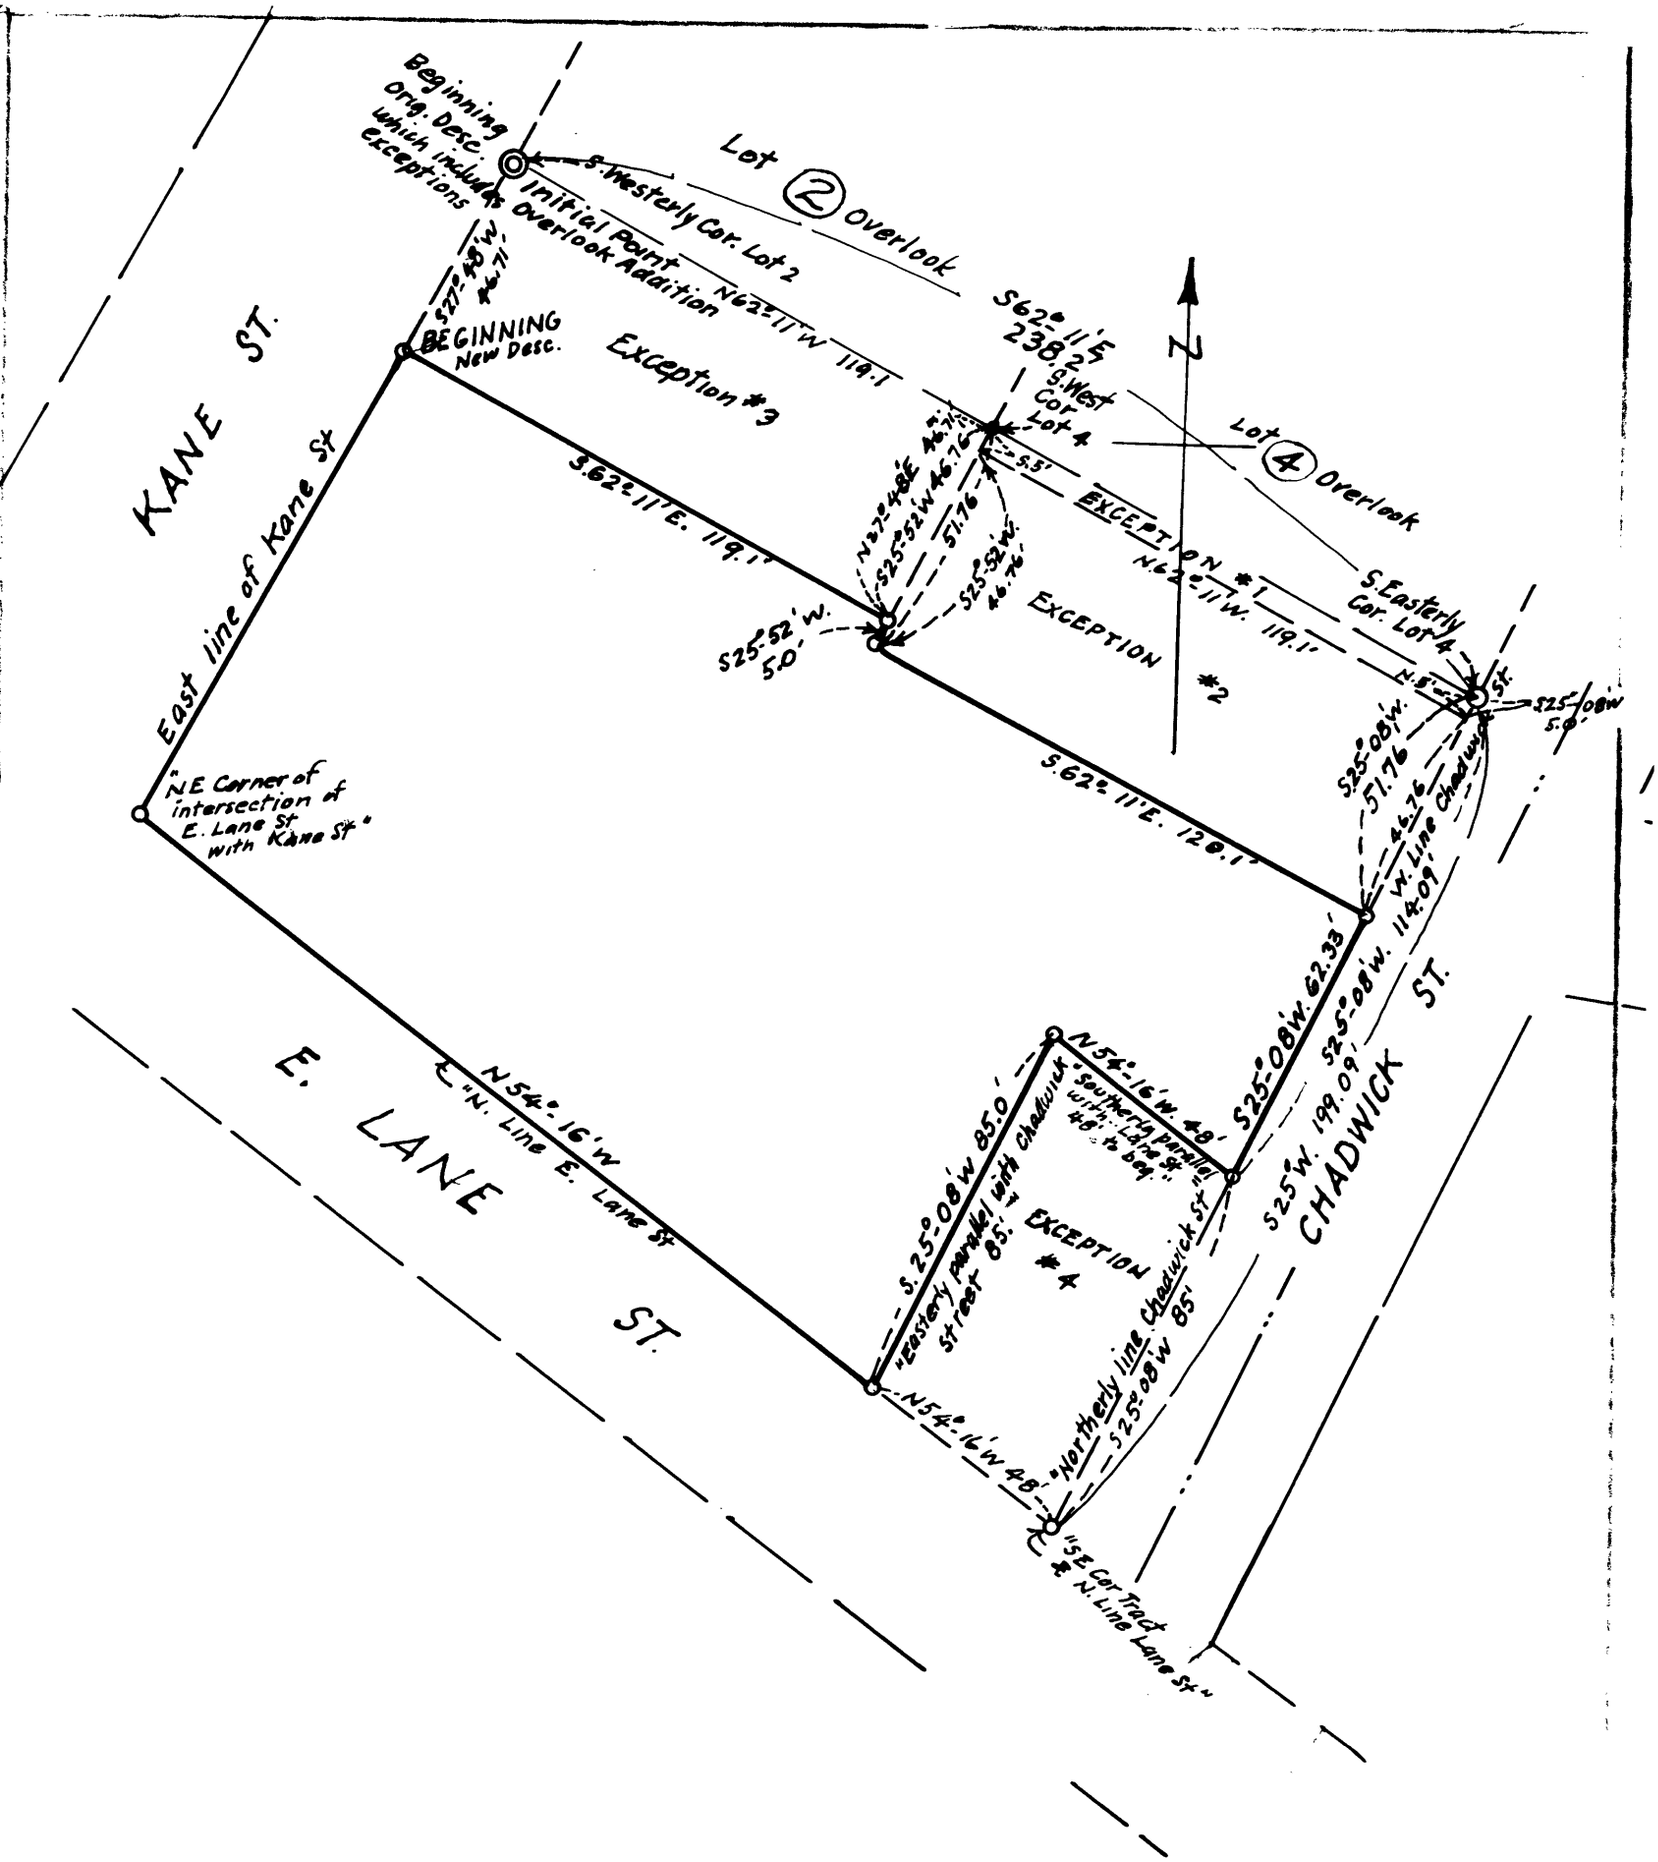

Portion J.W. Hamilton Estate
Adjoining Overlook Addition
to Roseburg, Douglas County, Ore.
Dec. '43 AB. Scale 1" = 40 ft

FILE 21 DRAWER 32