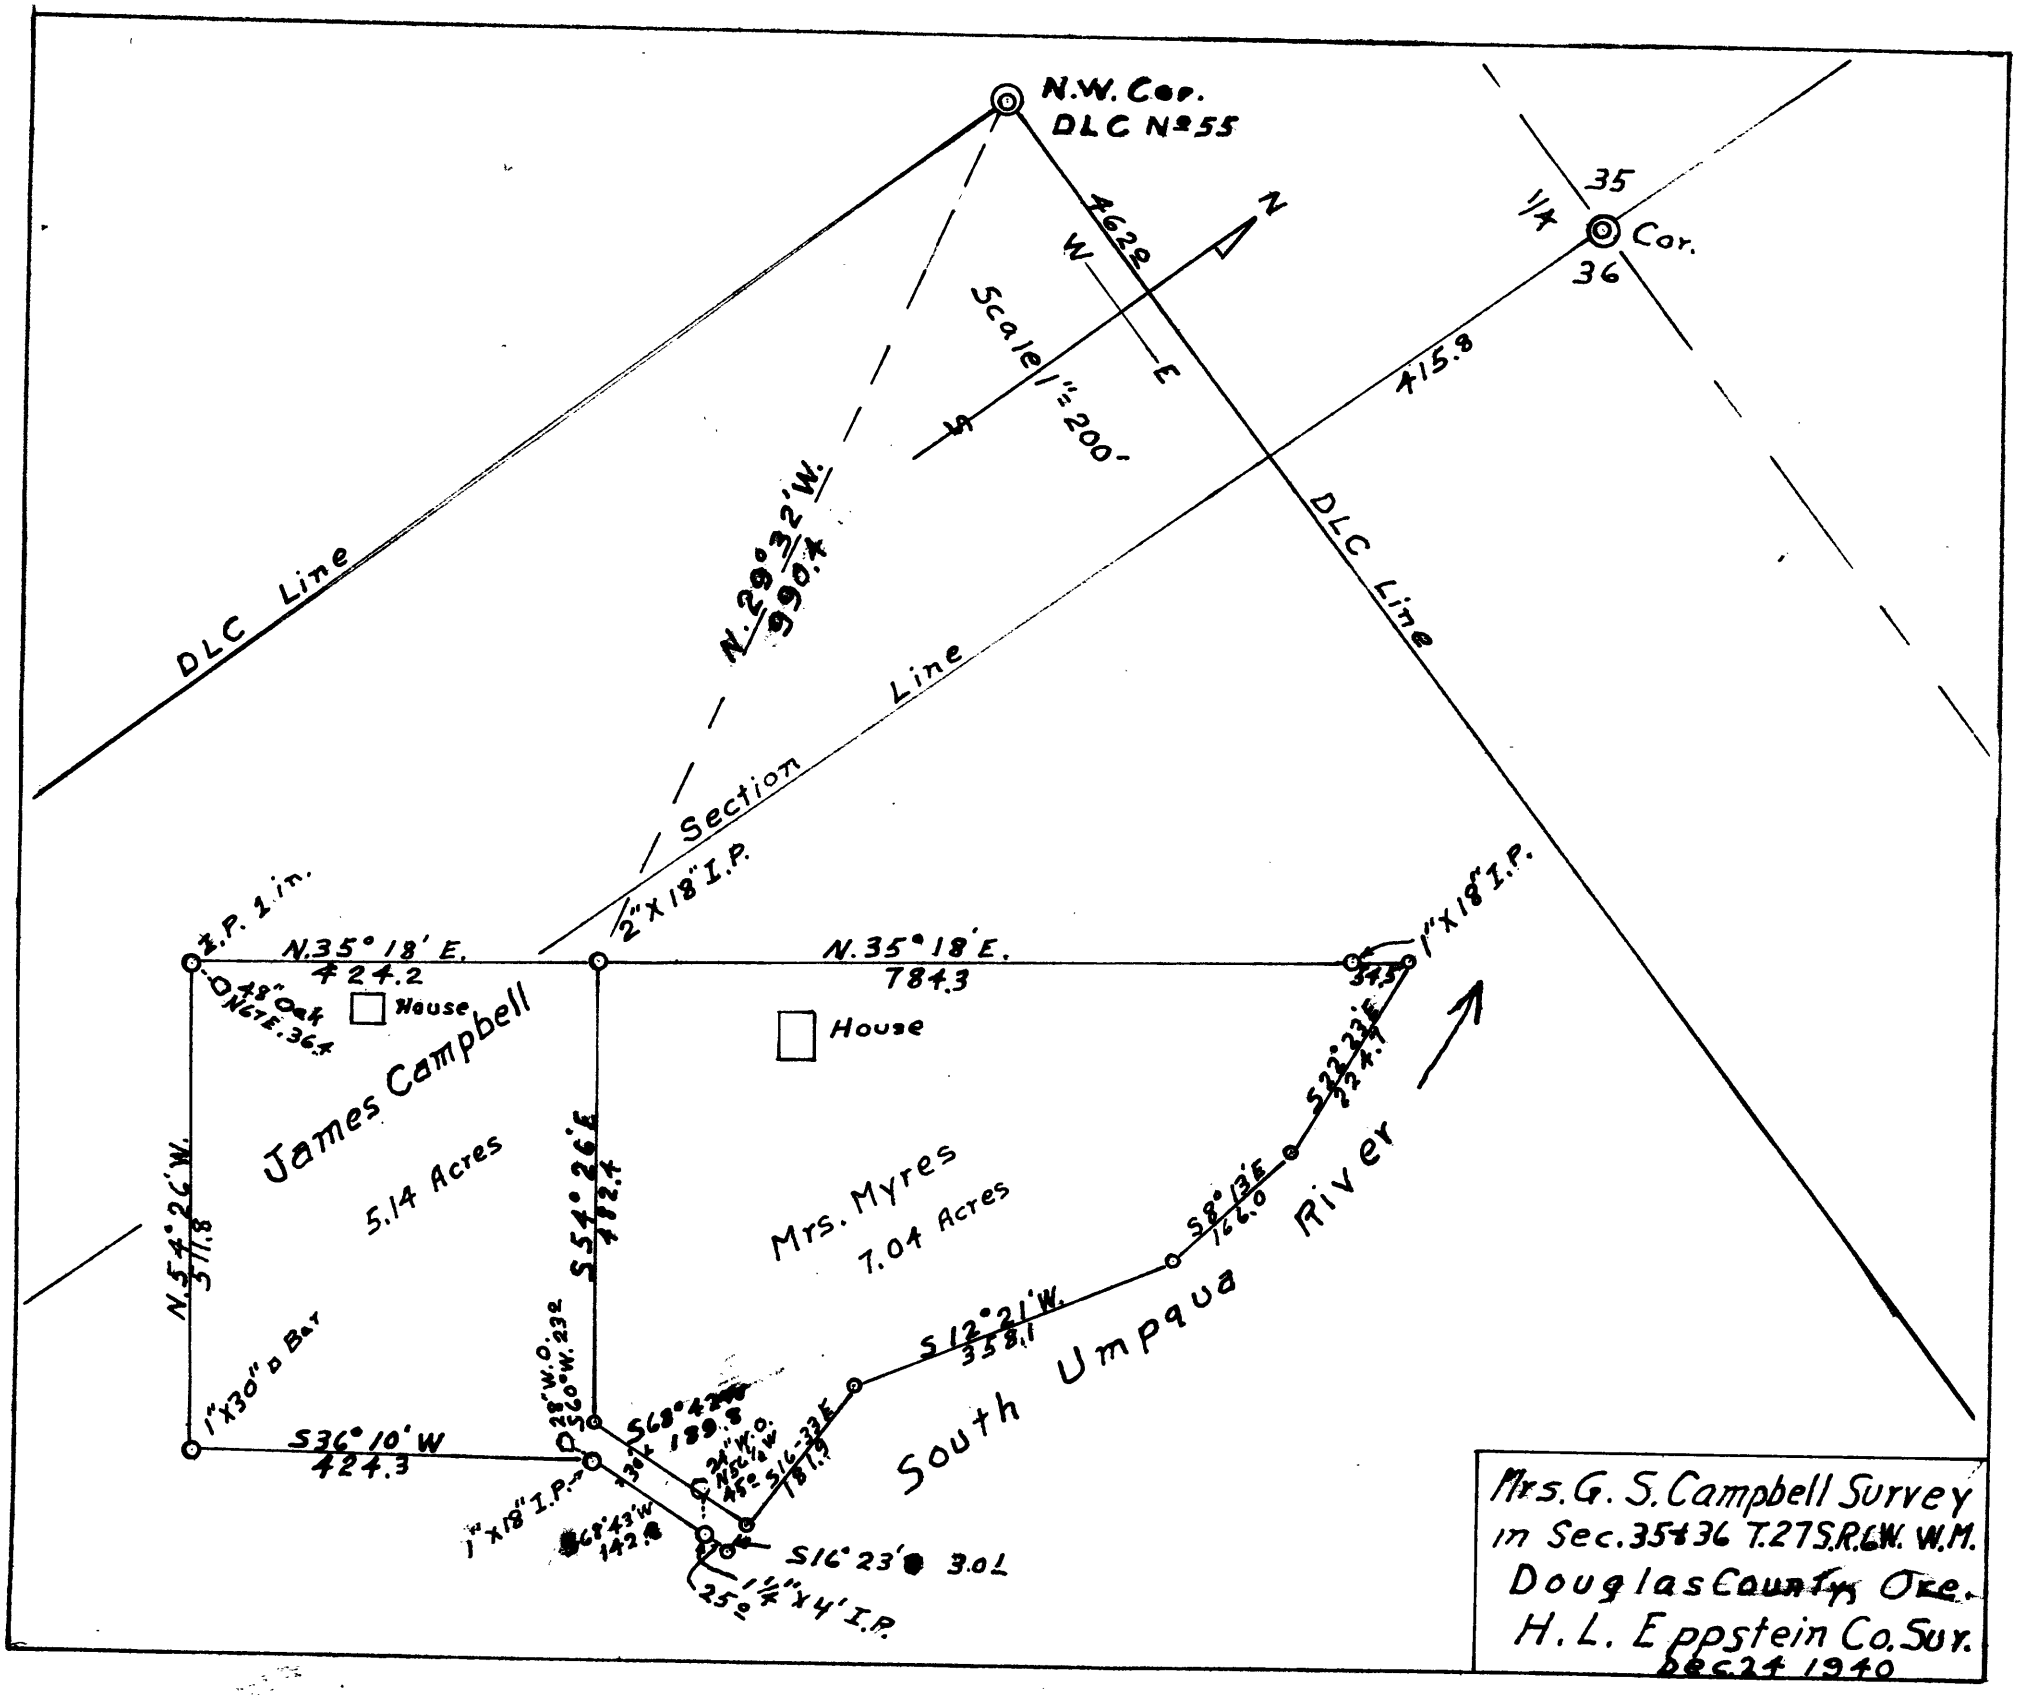

FILE 32 DRAWER 34