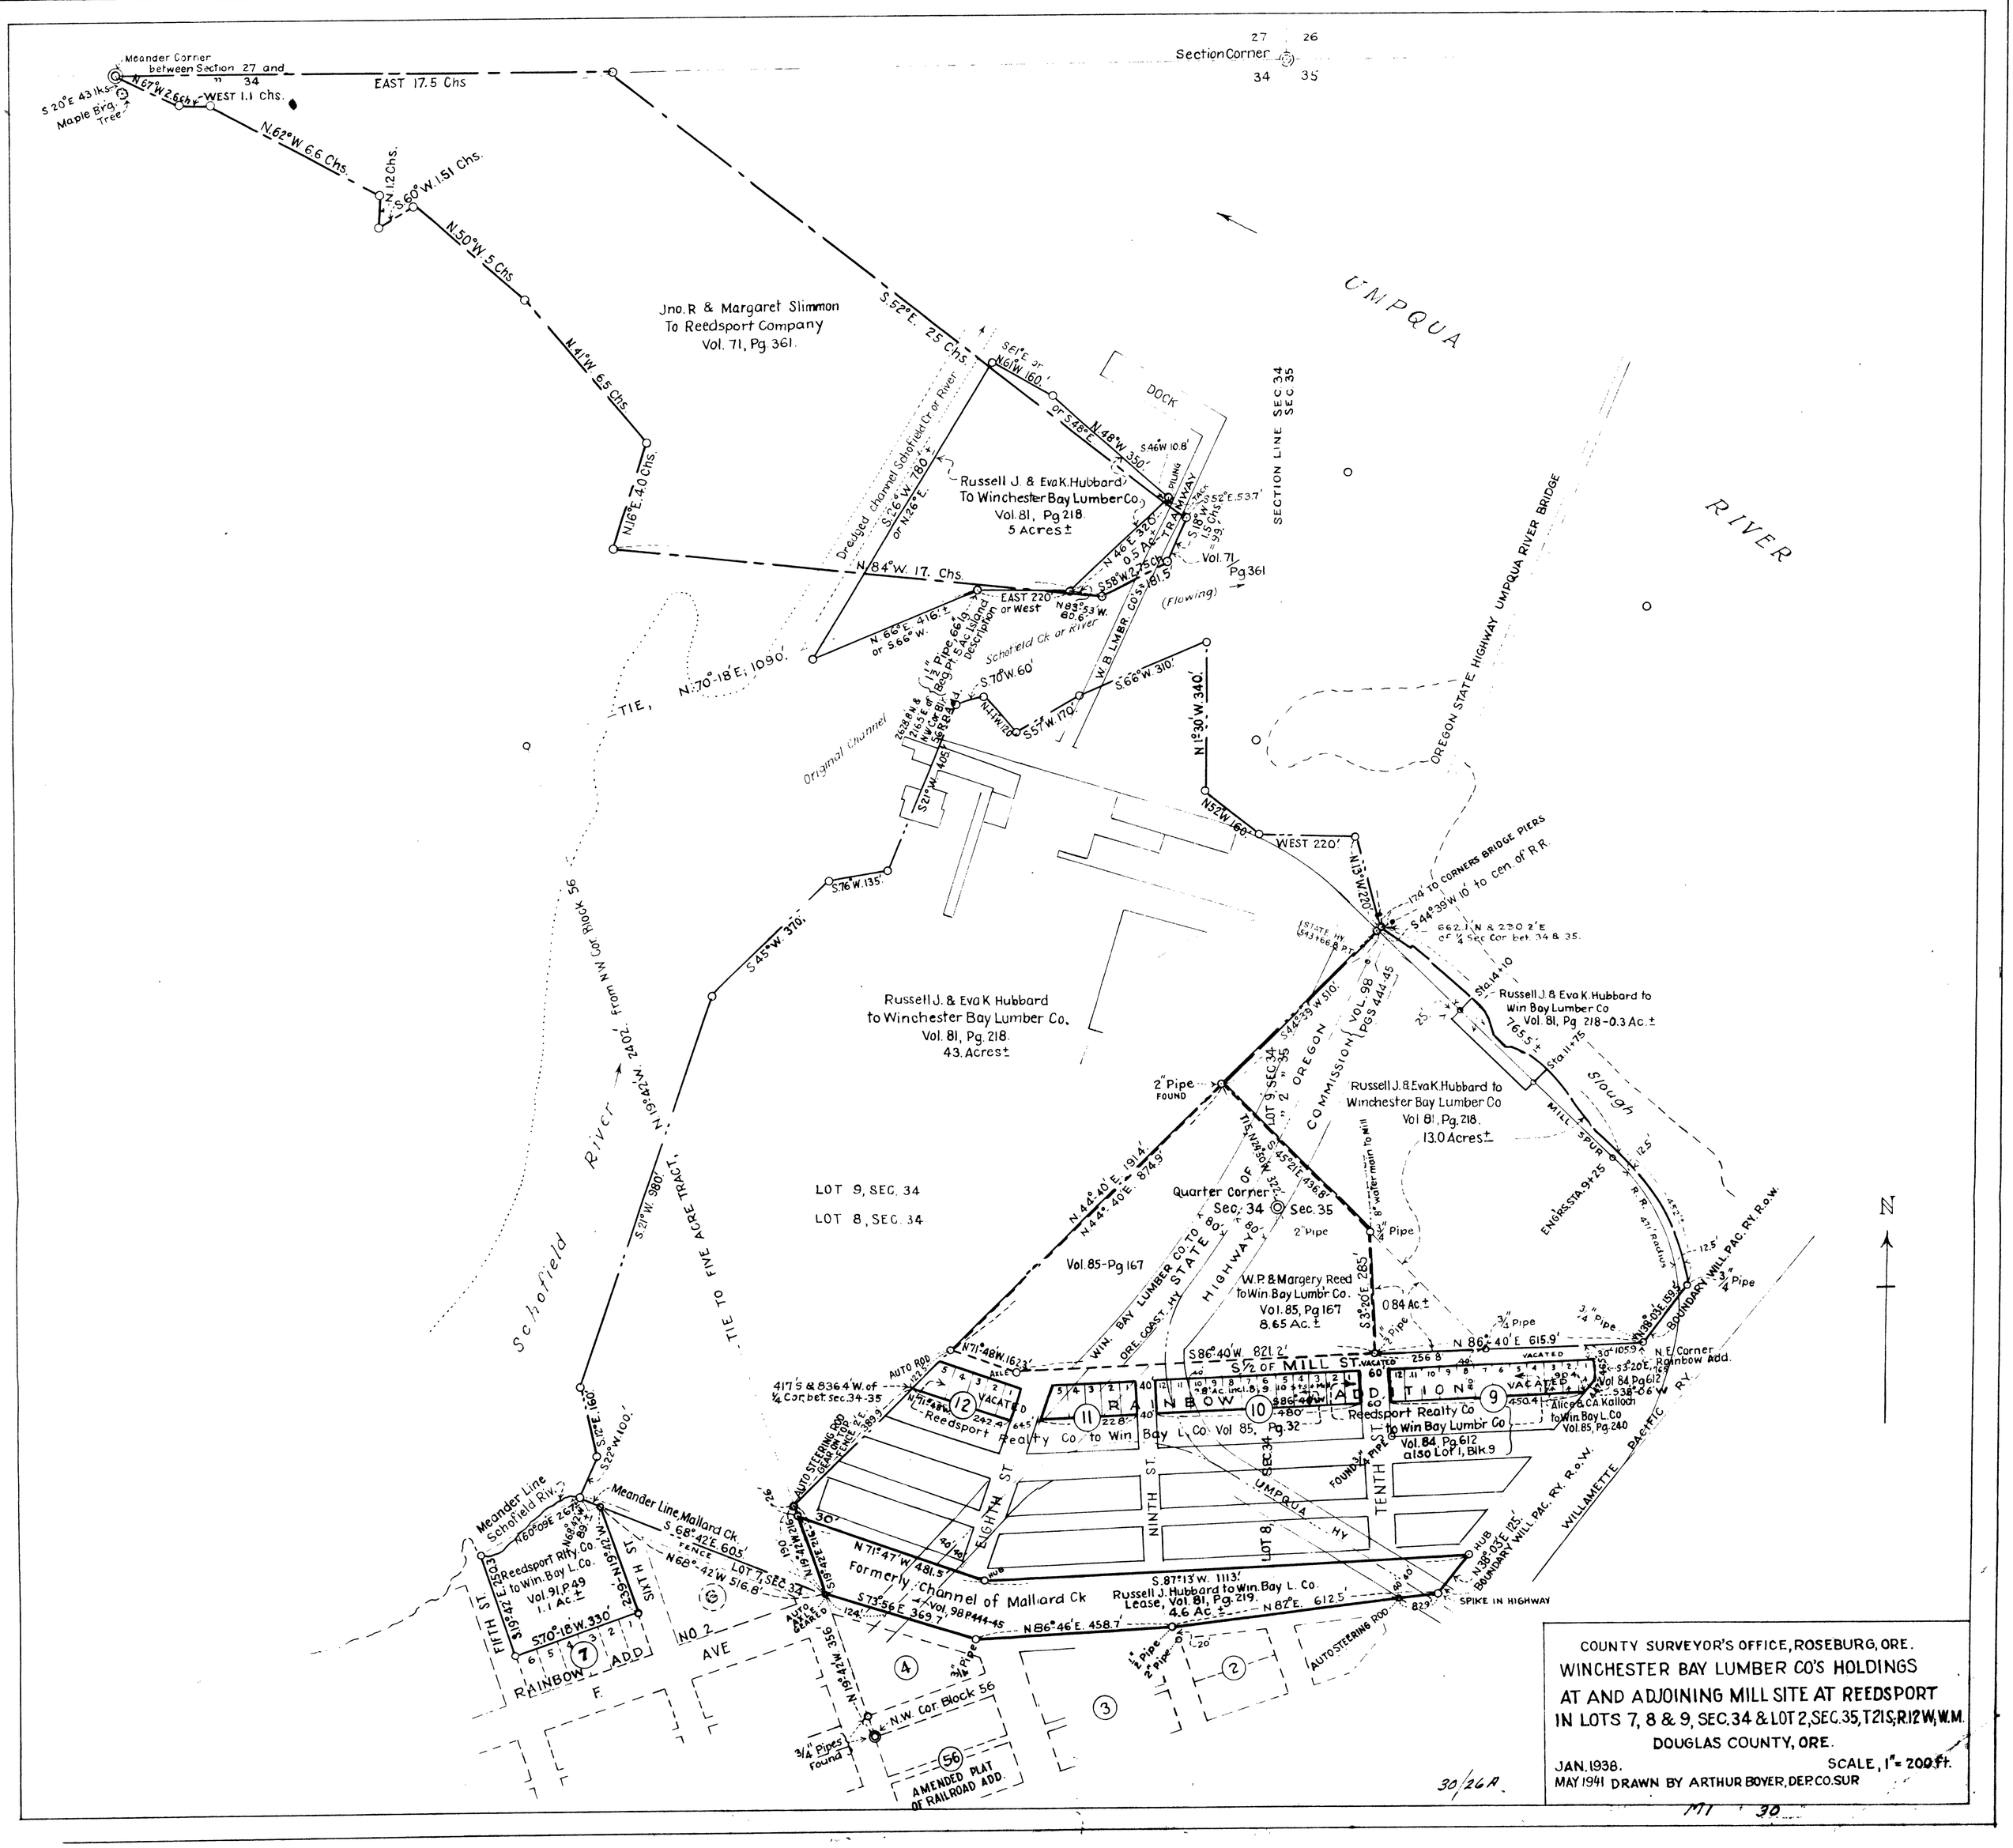
Meander Corner between Section 27 and 34
Section Corner
27 26
34 35
EAST 17.5 Chs
WEST 1.1 Chs.
N.62°W. 6.6 Chs.
N.50°W. 5 Chs
N.41°W. 6.5 Chs
N.16°E. 4.0 Chs.
N.84°W. 17. Chs.
S.52°E. 25 Chs.
Jno. R & Margaret Slimmon To Reedsport Company Vol. 71, Pg. 361.
Russell J. & Eva K. Hubbard To Winchester Bay Lumber Co. Vol. 81, Pg 218. 5 Acres±
Russell J. & Eva K. Hubbard to Winchester Bay Lumber Co. Vol. 81, Pg. 218. 43. Acres±
Russell J. & Eva K. Hubbard to Win Bay Lumber Co Vol. 81, Pg 218 - 0.3 Ac.±
Russell J. & Eva K. Hubbard to Winchester Bay Lumber Co Vol 81, Pg. 218. 13.0 Acres±
W.P. & Margery Reed to Win. Bay Lumbr Co. Vol. 85, Pg 167 8.65 Ac.±
Reedsport Realty Co to Win Bay L. Co. Vol 85, Pg. 32
Reedsport Realty Co to Win Bay Lumbr Co Vol. 84, Pg. 612 also Lot 1, Blk. 9
Alice & C.A. Kalloch to Win Bay L. Co Vol. 85, Pg. 240
Russell J. & Eva K. Hubbard to Winchester Bay Lumber Co. Vol. 81, Pg 219. 4.6 Ac.±
Reedsport Rlty. Co. to Win. Bay L. Co. Vol. 91, P. 49 1.1 Ac.±
UMPQUA RIVER
SECTION LINE SEC 34 SEC 35
DOCK
TRAMWAY
Dredged channel Schofield Cr. or River
Schofield Ck or River
Original Channel
W.B. LMBR. CO'S
(Flowing)
OREGON STATE HIGHWAY UMPQUA RIVER BRIDGE
174' to CORNERS BRIDGE PIERS
S 44°39'W 10' to cen. of R.R.
662.1' N & 230.2' E of 1/4 Sec Cor bet. 34 & 35.
Sta. 14+10
Sta. 11+75
MILL SPUR
R.R. 471' Radius
ENG'S STA. 9+25
BOUNDARY WILL. PAC. RY. R.O.W.
Slough
OREGON STATE HIGHWAY COMMISSION
WIN. BAY LUMBER CO TO STATE
ORE. COAST HY.
HIGHWAY
Quarter Corner Sec. 34 Sec. 35
LOT 9, SEC. 34
LOT 8, SEC. 34
Vol. 85-Pg 167
Schofield River
TIE TO FIVE ACRE TRACT.
Meander Line Schofield Riv.
Meander Line Mallard Ck.
Formerly Channel of Mallard Ck
S 1/2 OF MILL ST. VACATED
RAINBOW ADDITION
VACATED
LOT 8
UMPQUA HY
EIGHTH ST.
NINTH ST.
TENTH ST.
FIFTH ST.
SIXTH ST.
AVE
NO 2
RAINBOW ADD.
AMENDED PLAT OF RAILROAD ADD.
N.W. Cor. Block 56
Block 95
WILLAMETTE PACIFIC RY.
SPIKE IN HIGHWAY
N
COUNTY SURVEYOR'S OFFICE, ROSEBURG, ORE.
WINCHESTER BAY LUMBER CO'S HOLDINGS
AT AND ADJOINING MILL SITE AT REEDSPORT
IN LOTS 7, 8 & 9, SEC. 34 & LOT 2, SEC. 35, T.21S., R.12W., W.M.
DOUGLAS COUNTY, ORE.
JAN. 1938.
SCALE, 1" = 200 ft.
MAY 1941 DRAWN BY ARTHUR BOYER, DEP. CO. SUR
30/26A
MT 30

CS FILE FOLDER

CONTAINS

MORE

INFORMATION