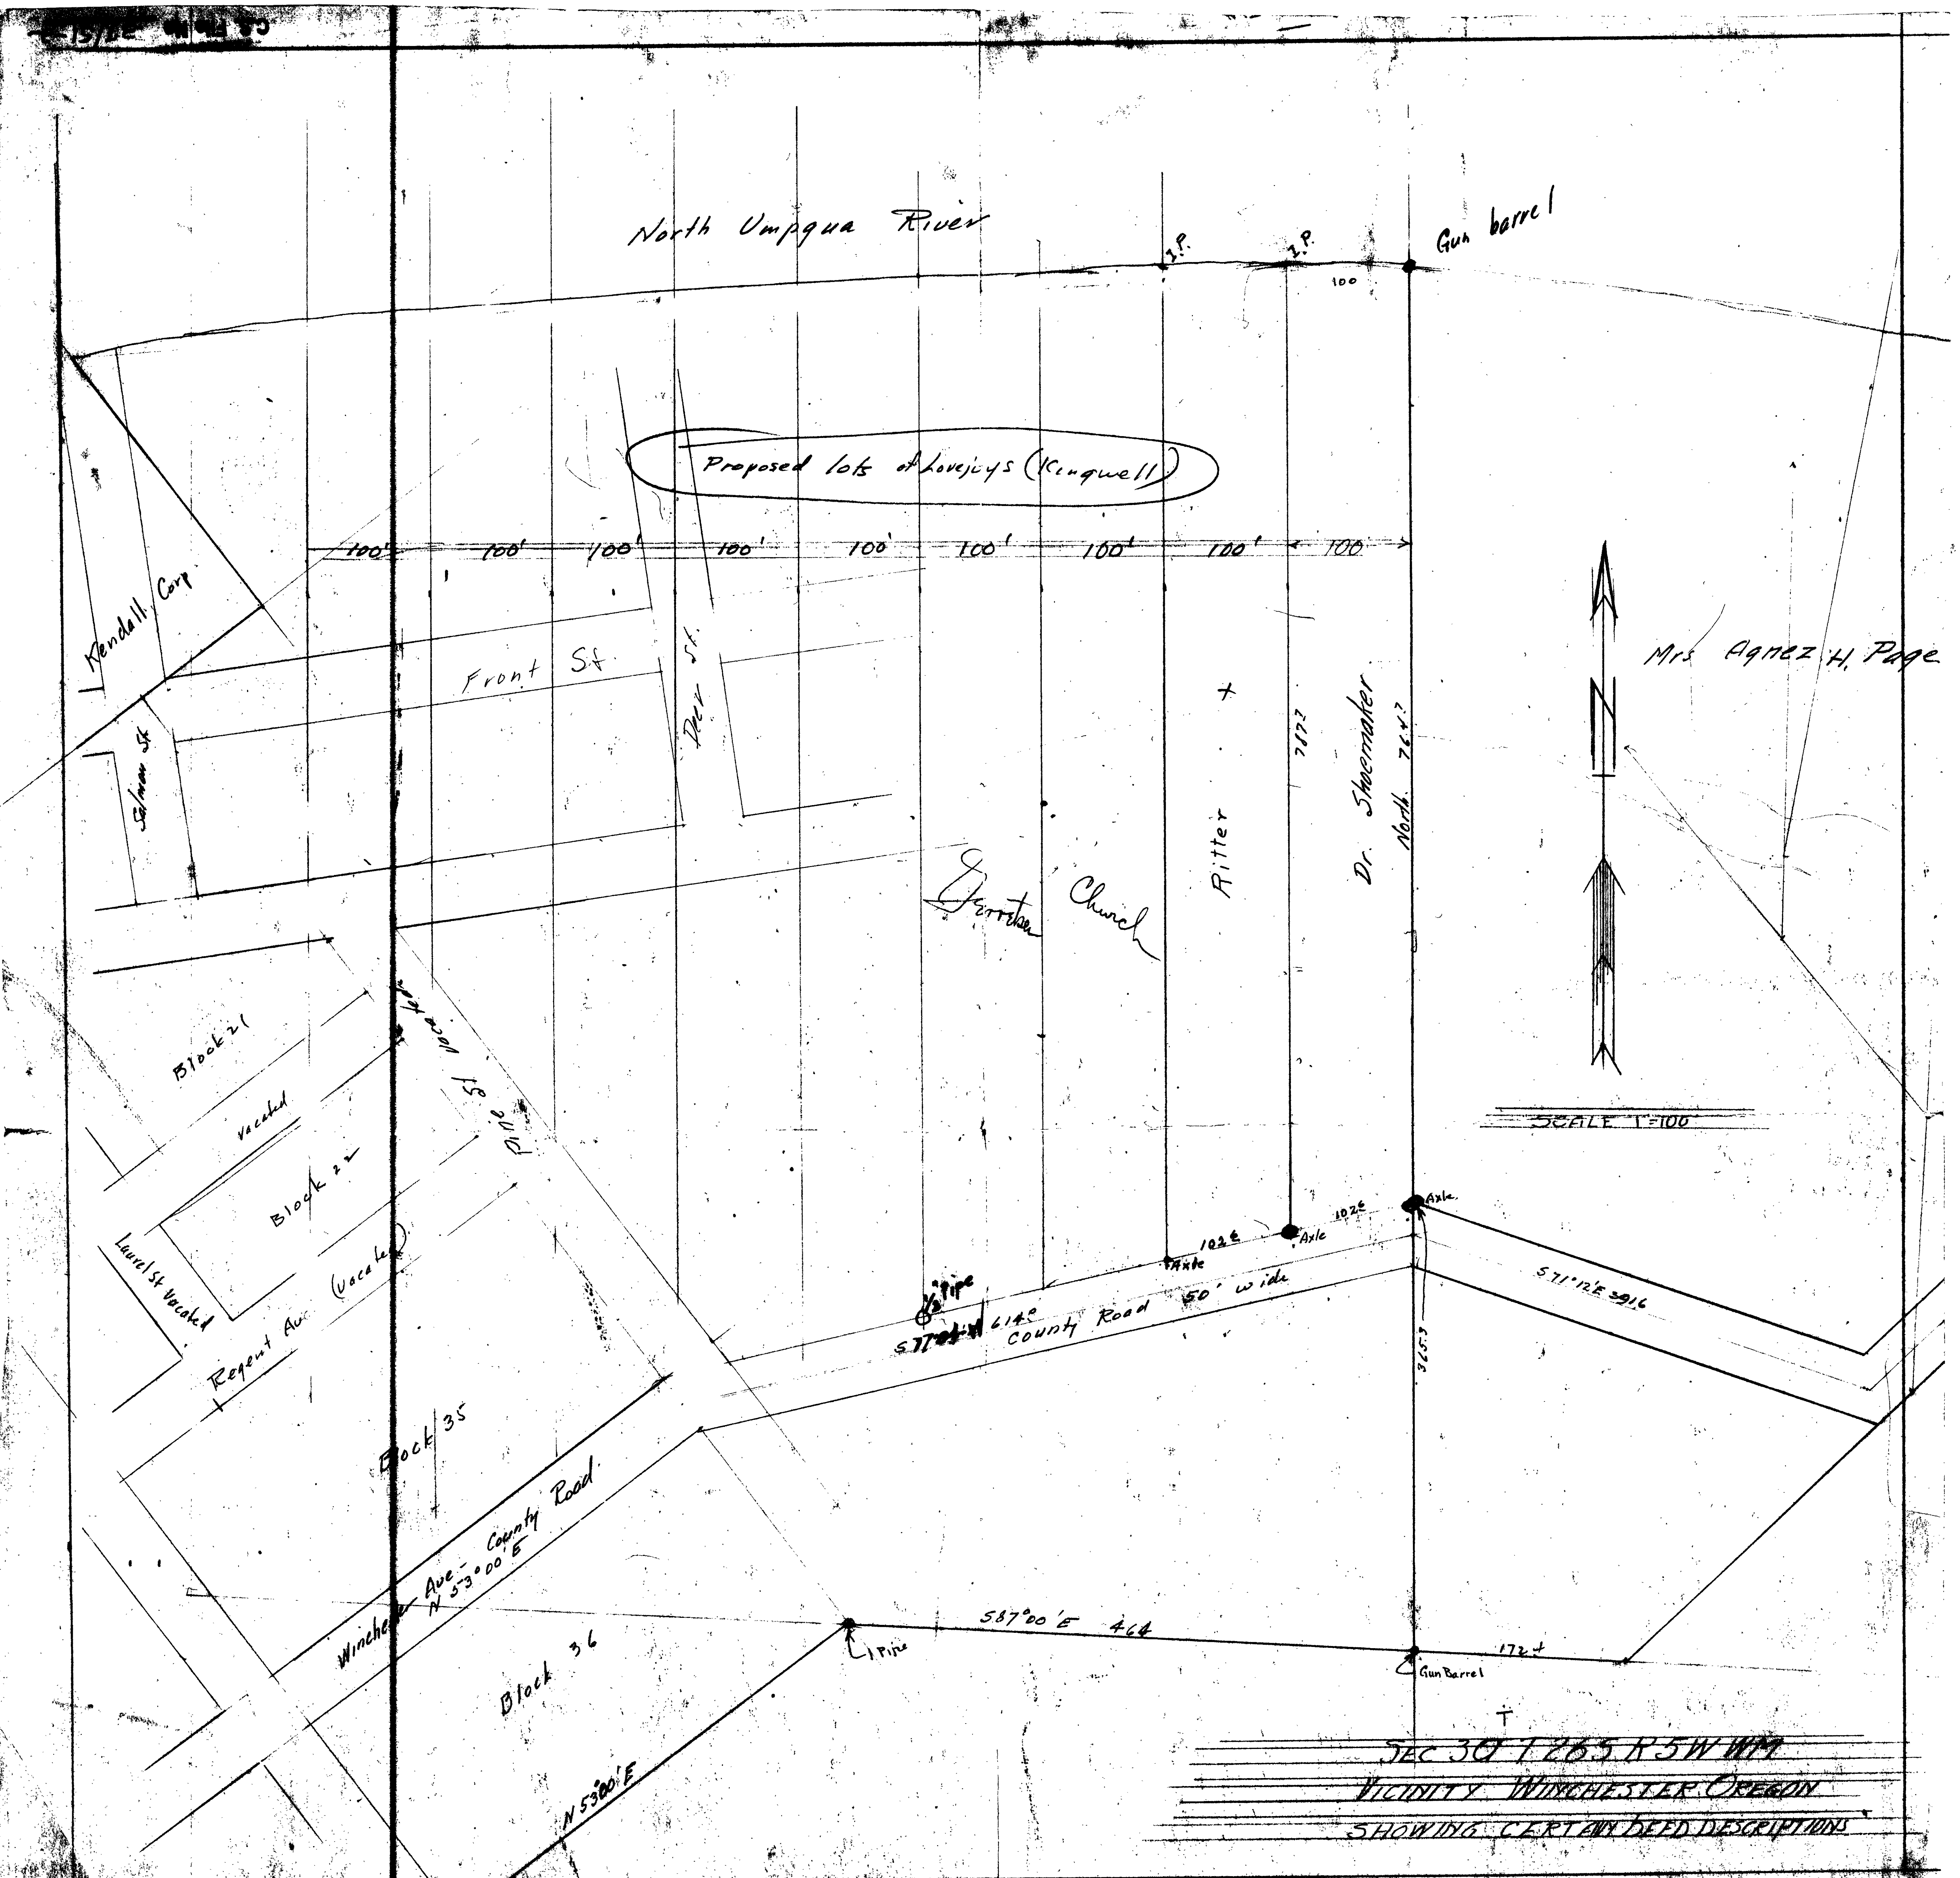
North Umpqua River
I.P.
I.P.
Gun barrel
100
Proposed lots of Lovejoys (Kinquell)
100'
100'
100'
100'
100'
100'
100'
100'
100
Kendall Corp
Front St
Salmon St
Deer St.
Mrs Agnez H. Page
N
Ritter
Dr. Shoemaker
North 764?
787?
Church
Block 21
Vacated
Block 22
Pine St Vacated
Laurel St Vacated
Regent Av. (vacated)
Block 35
SCALE 1"=100
½" Pipe
S77° 614±
County Road 50' wide
Axle
102±
Axle
102±
Axle
S71°12'E 391.6
365.3
Winchester Ave - County Road
N 53°00'E
Block 36
N 53°00'E
1 Pipe
S87°00'E 464
Gun Barrel
172.4

SEC 30 T 26S R 5W WM
VICINITY WINCHESTER OREGON
SHOWING CERTAIN DEED DESCRIPTIONS

CS File No. 37