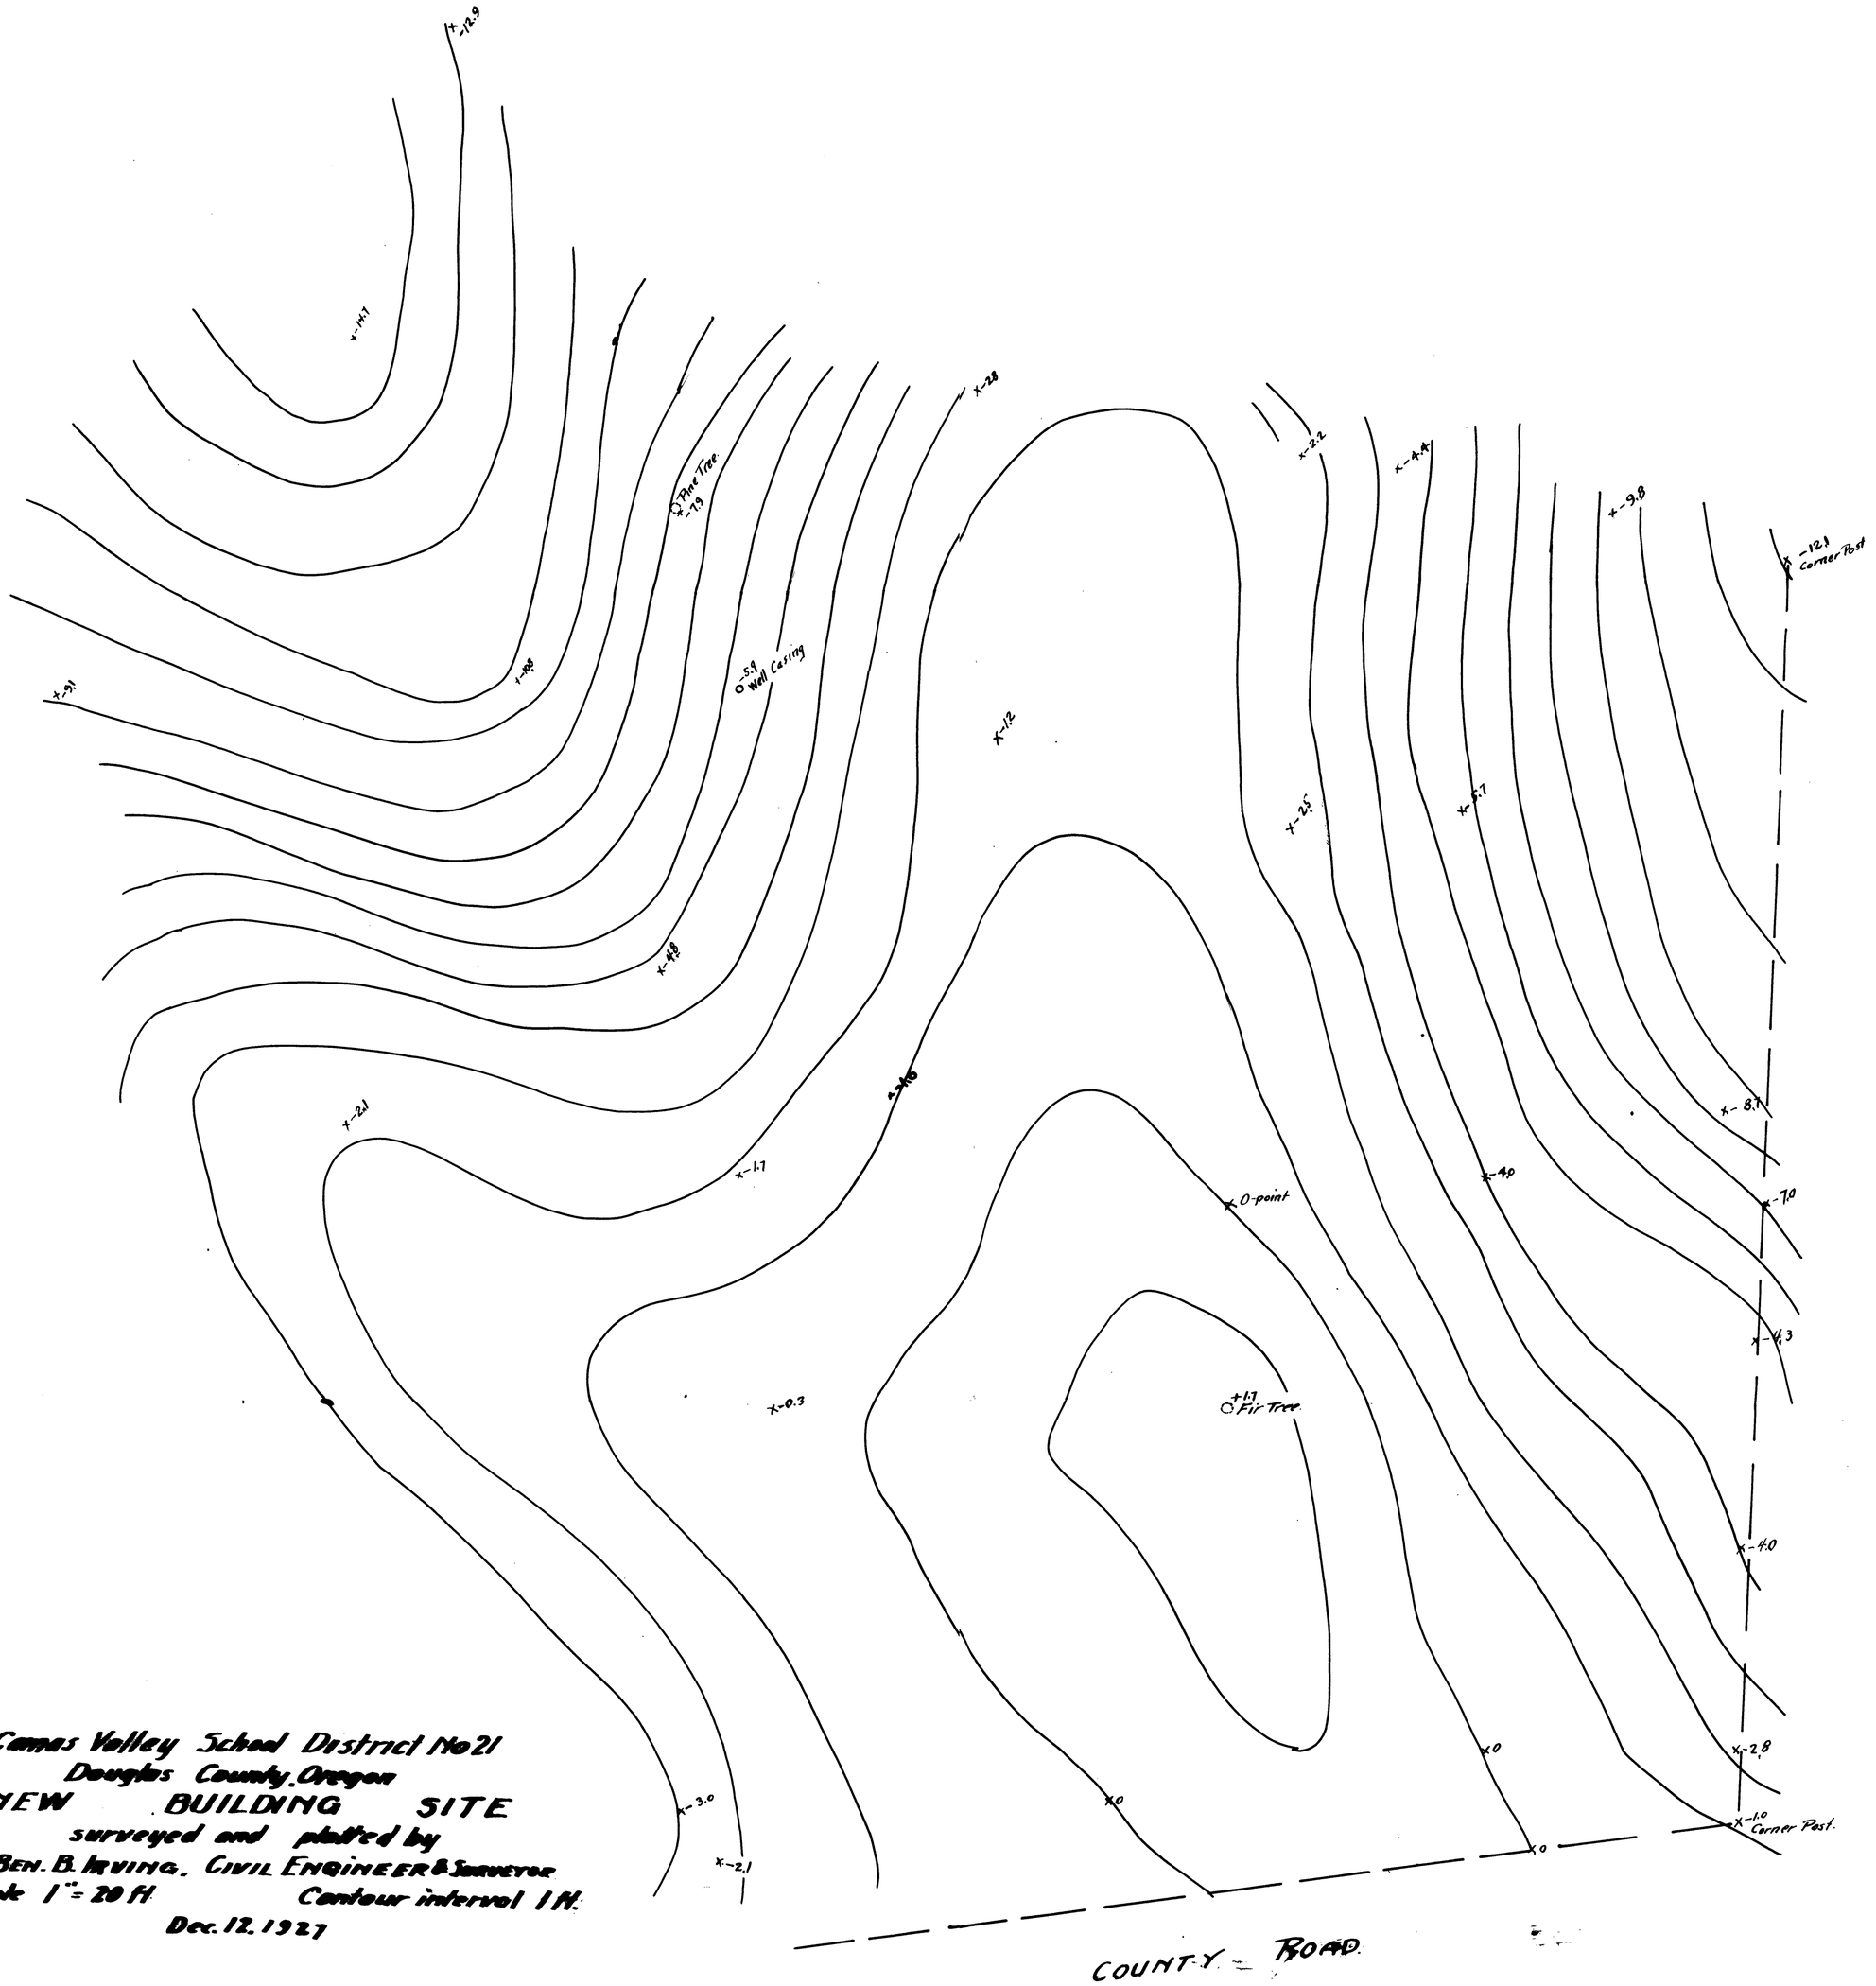

Camas Valley School District No 21
Douglas County, Oregon
NEW BUILDING SITE
surveyed and platted by
BEN. B. IRVING. CIVIL ENGINEER & SURVEYOR
Scale 1" = 20 ft Contour interval 1 ft.
Dec. 12. 1927

COUNTY SURVEYORS FILE DATA
DO NOT REMOVE FROM OFFICE

FILE 109 DRAWER 37