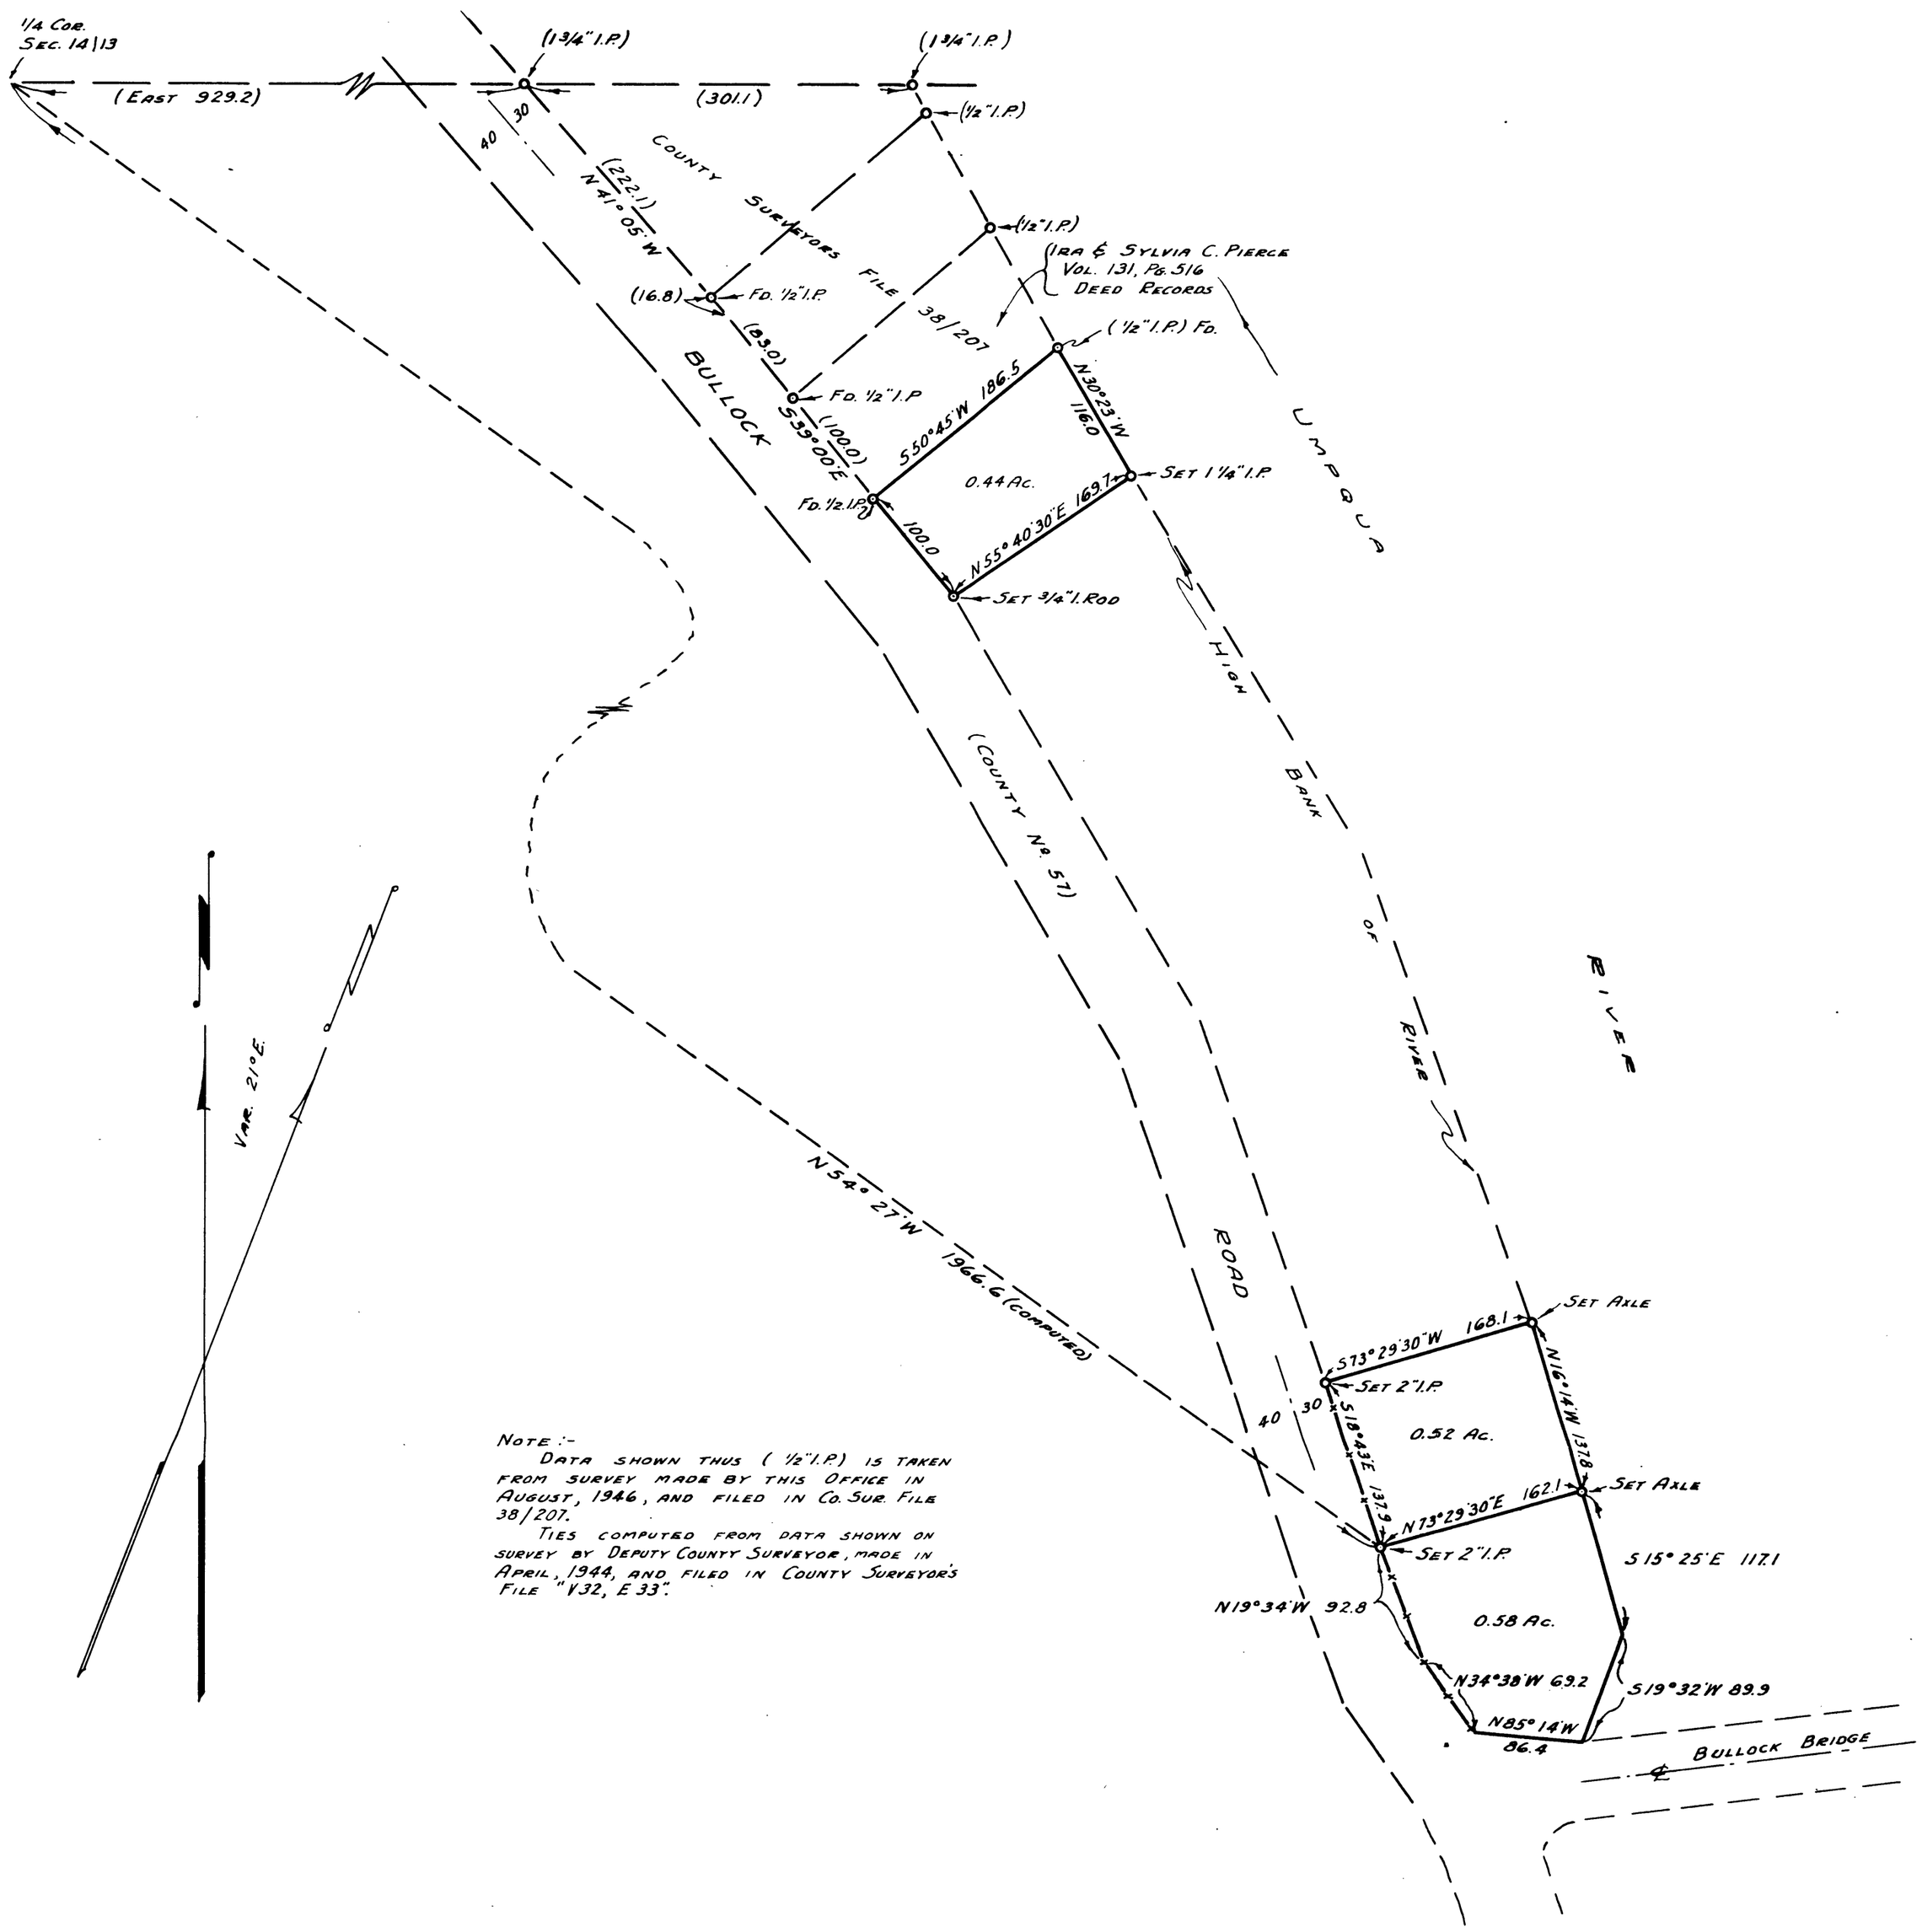

Note :-
Data shown thus (1/2" I.P.) is taken from survey made by this Office in August, 1946, and filed in Co. Sur. File 38/207.
Ties computed from data shown on survey by Deputy County Surveyor, made in April, 1944, and filed in County Surveyor's File "V32, E 33".

COUNTY SURVEYOR'S OFFICE.
DOUGLAS COUNTY, OREGON.

SURVEY FOR DEED DESCRIPTIONS IN LOT 7, SECTION 13, T24S, R7W.

BEN. B. IRVING — COUNTY SURVEYOR
SURVEYED JAN. 17, 1952. — SCALE 1" = 100'

C. S. File No. 38/207-2