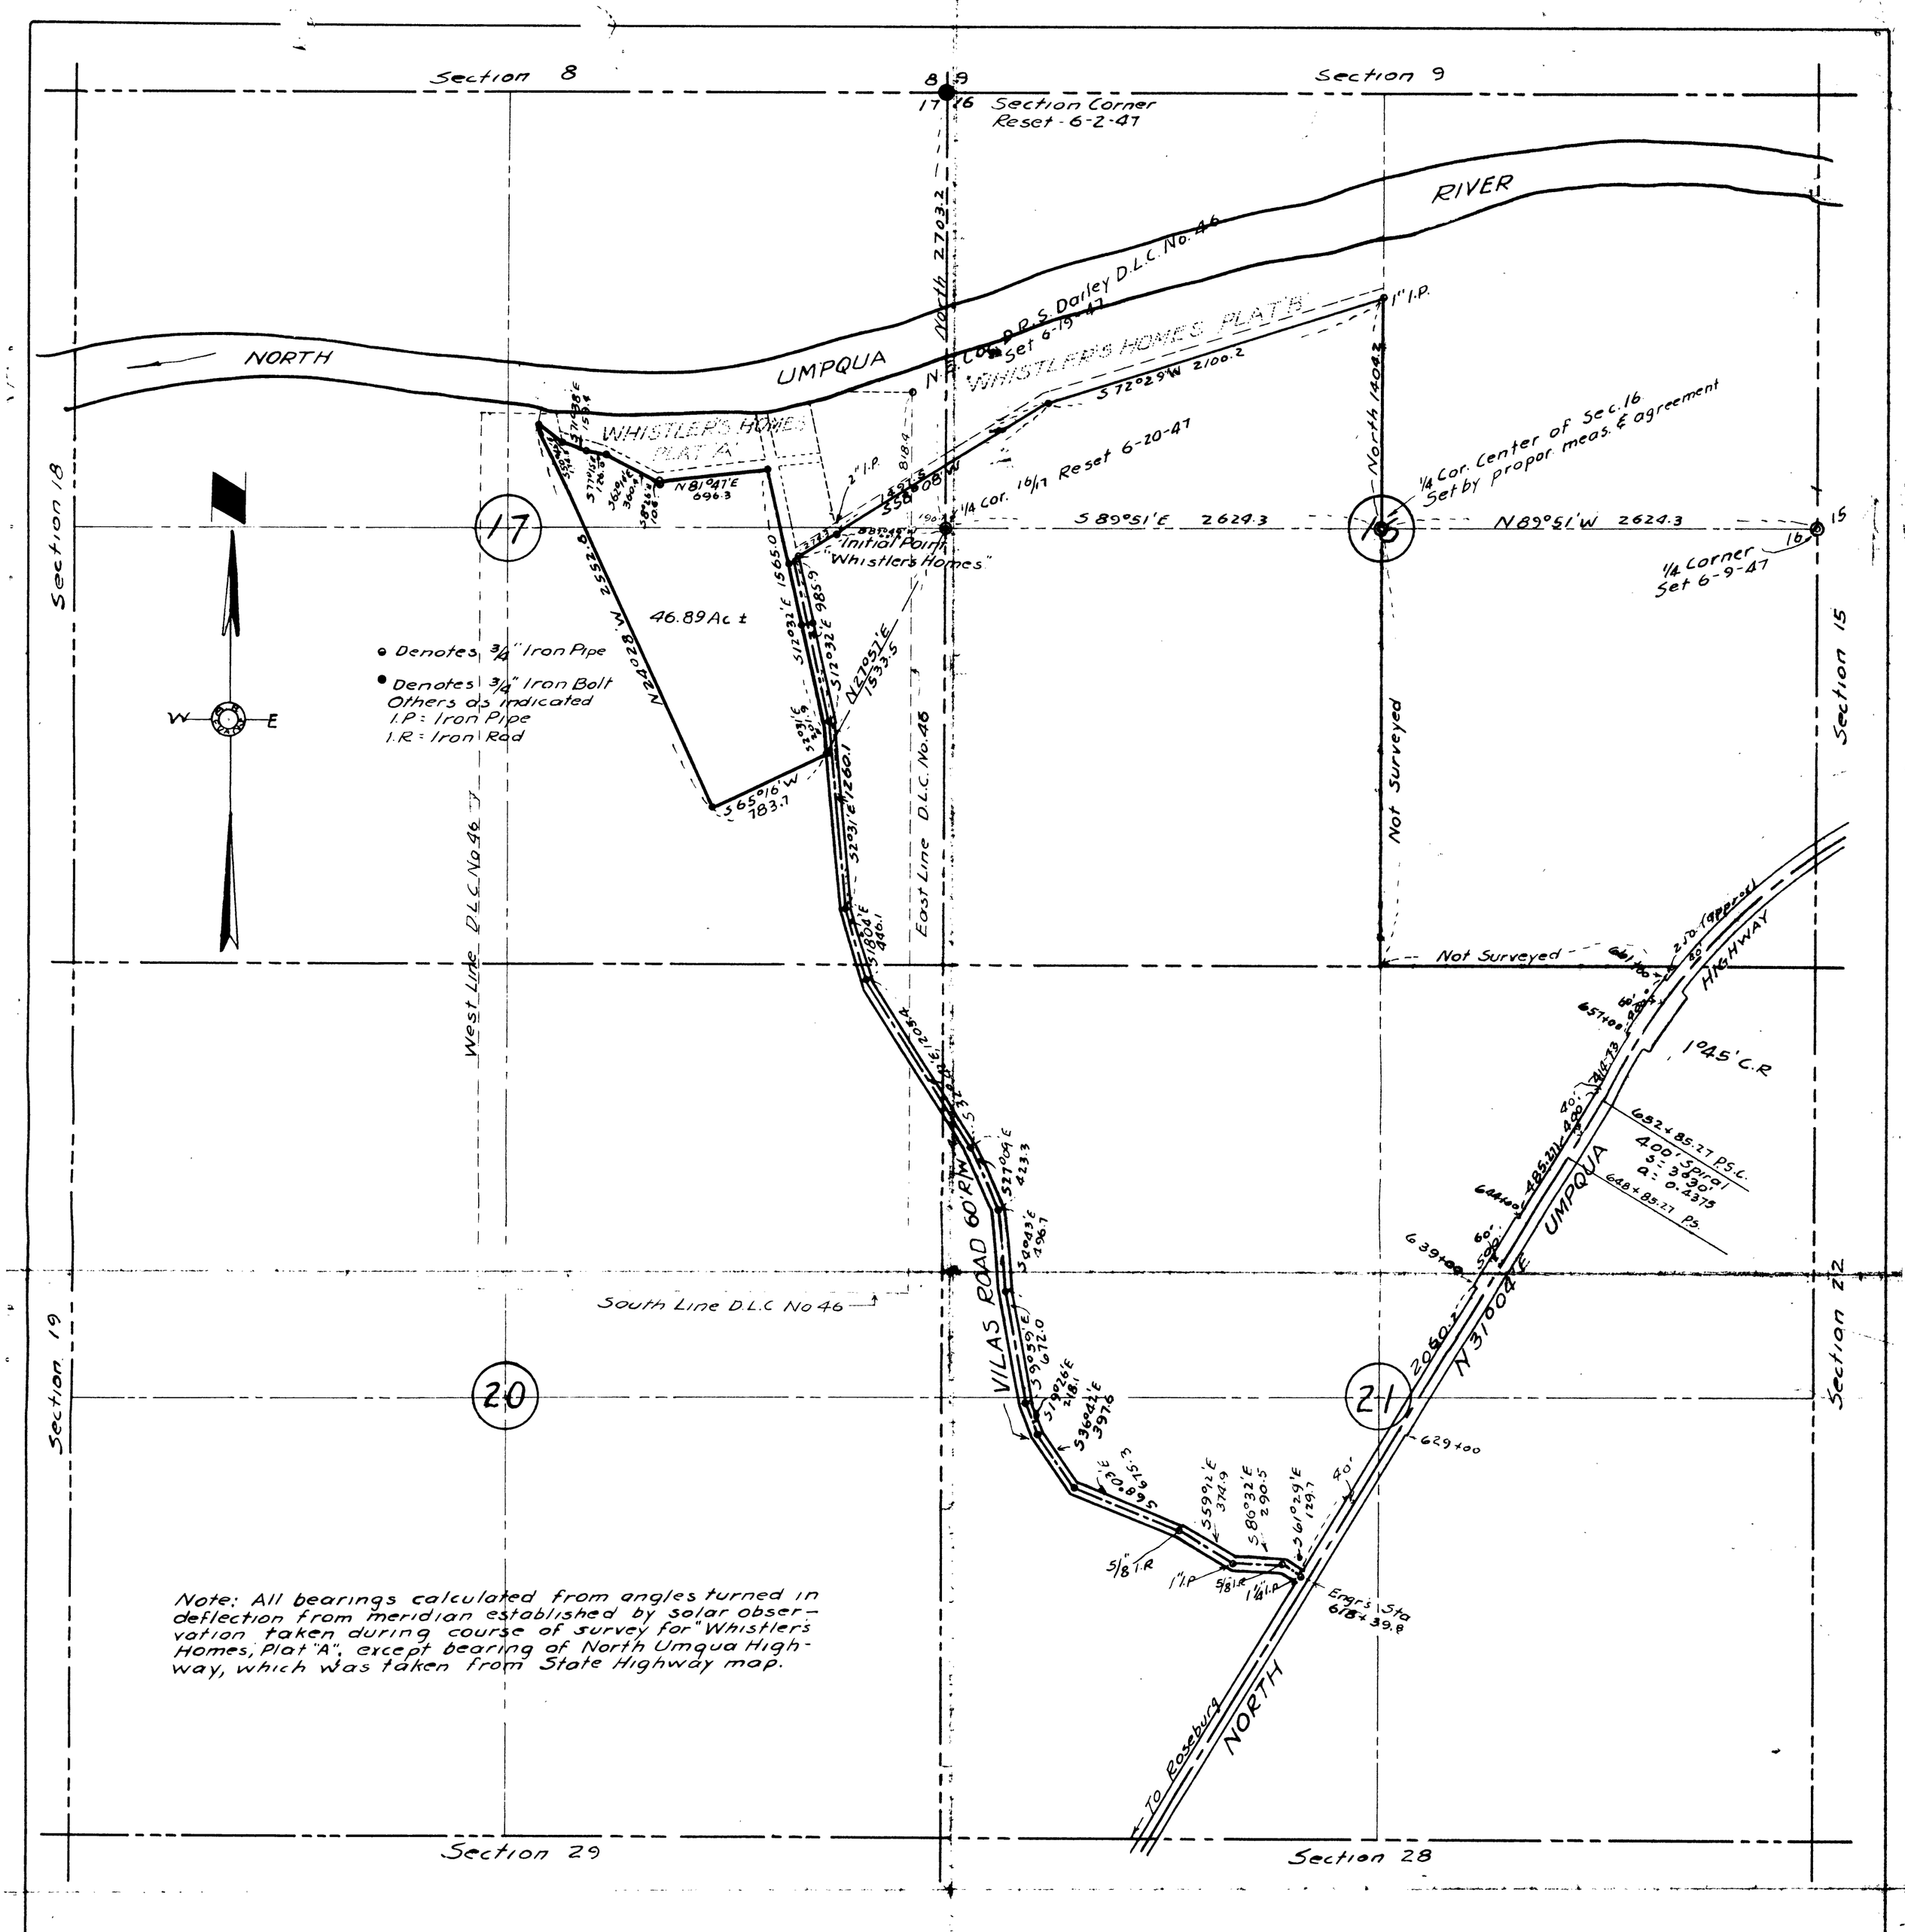

COUNTY SURVEYOR'S OFFICE
DOUGLAS COUNTY OREGON
SURVEY FOR DEED DESCRIPTION AND ROAD DEDICATION
SECTIONS 16-17-20-21, T26S, R4W.WM.

BEN B. IRVING COUNTY SURVEYOR

SURVEYED NOVEMBER 19-21, 1947 BY

N.E. RICHARDSON DEPUTY

N E Richardson

SCALE 8 IN. = 1 MILE

M13-44

FILE 188 DRAWER 39