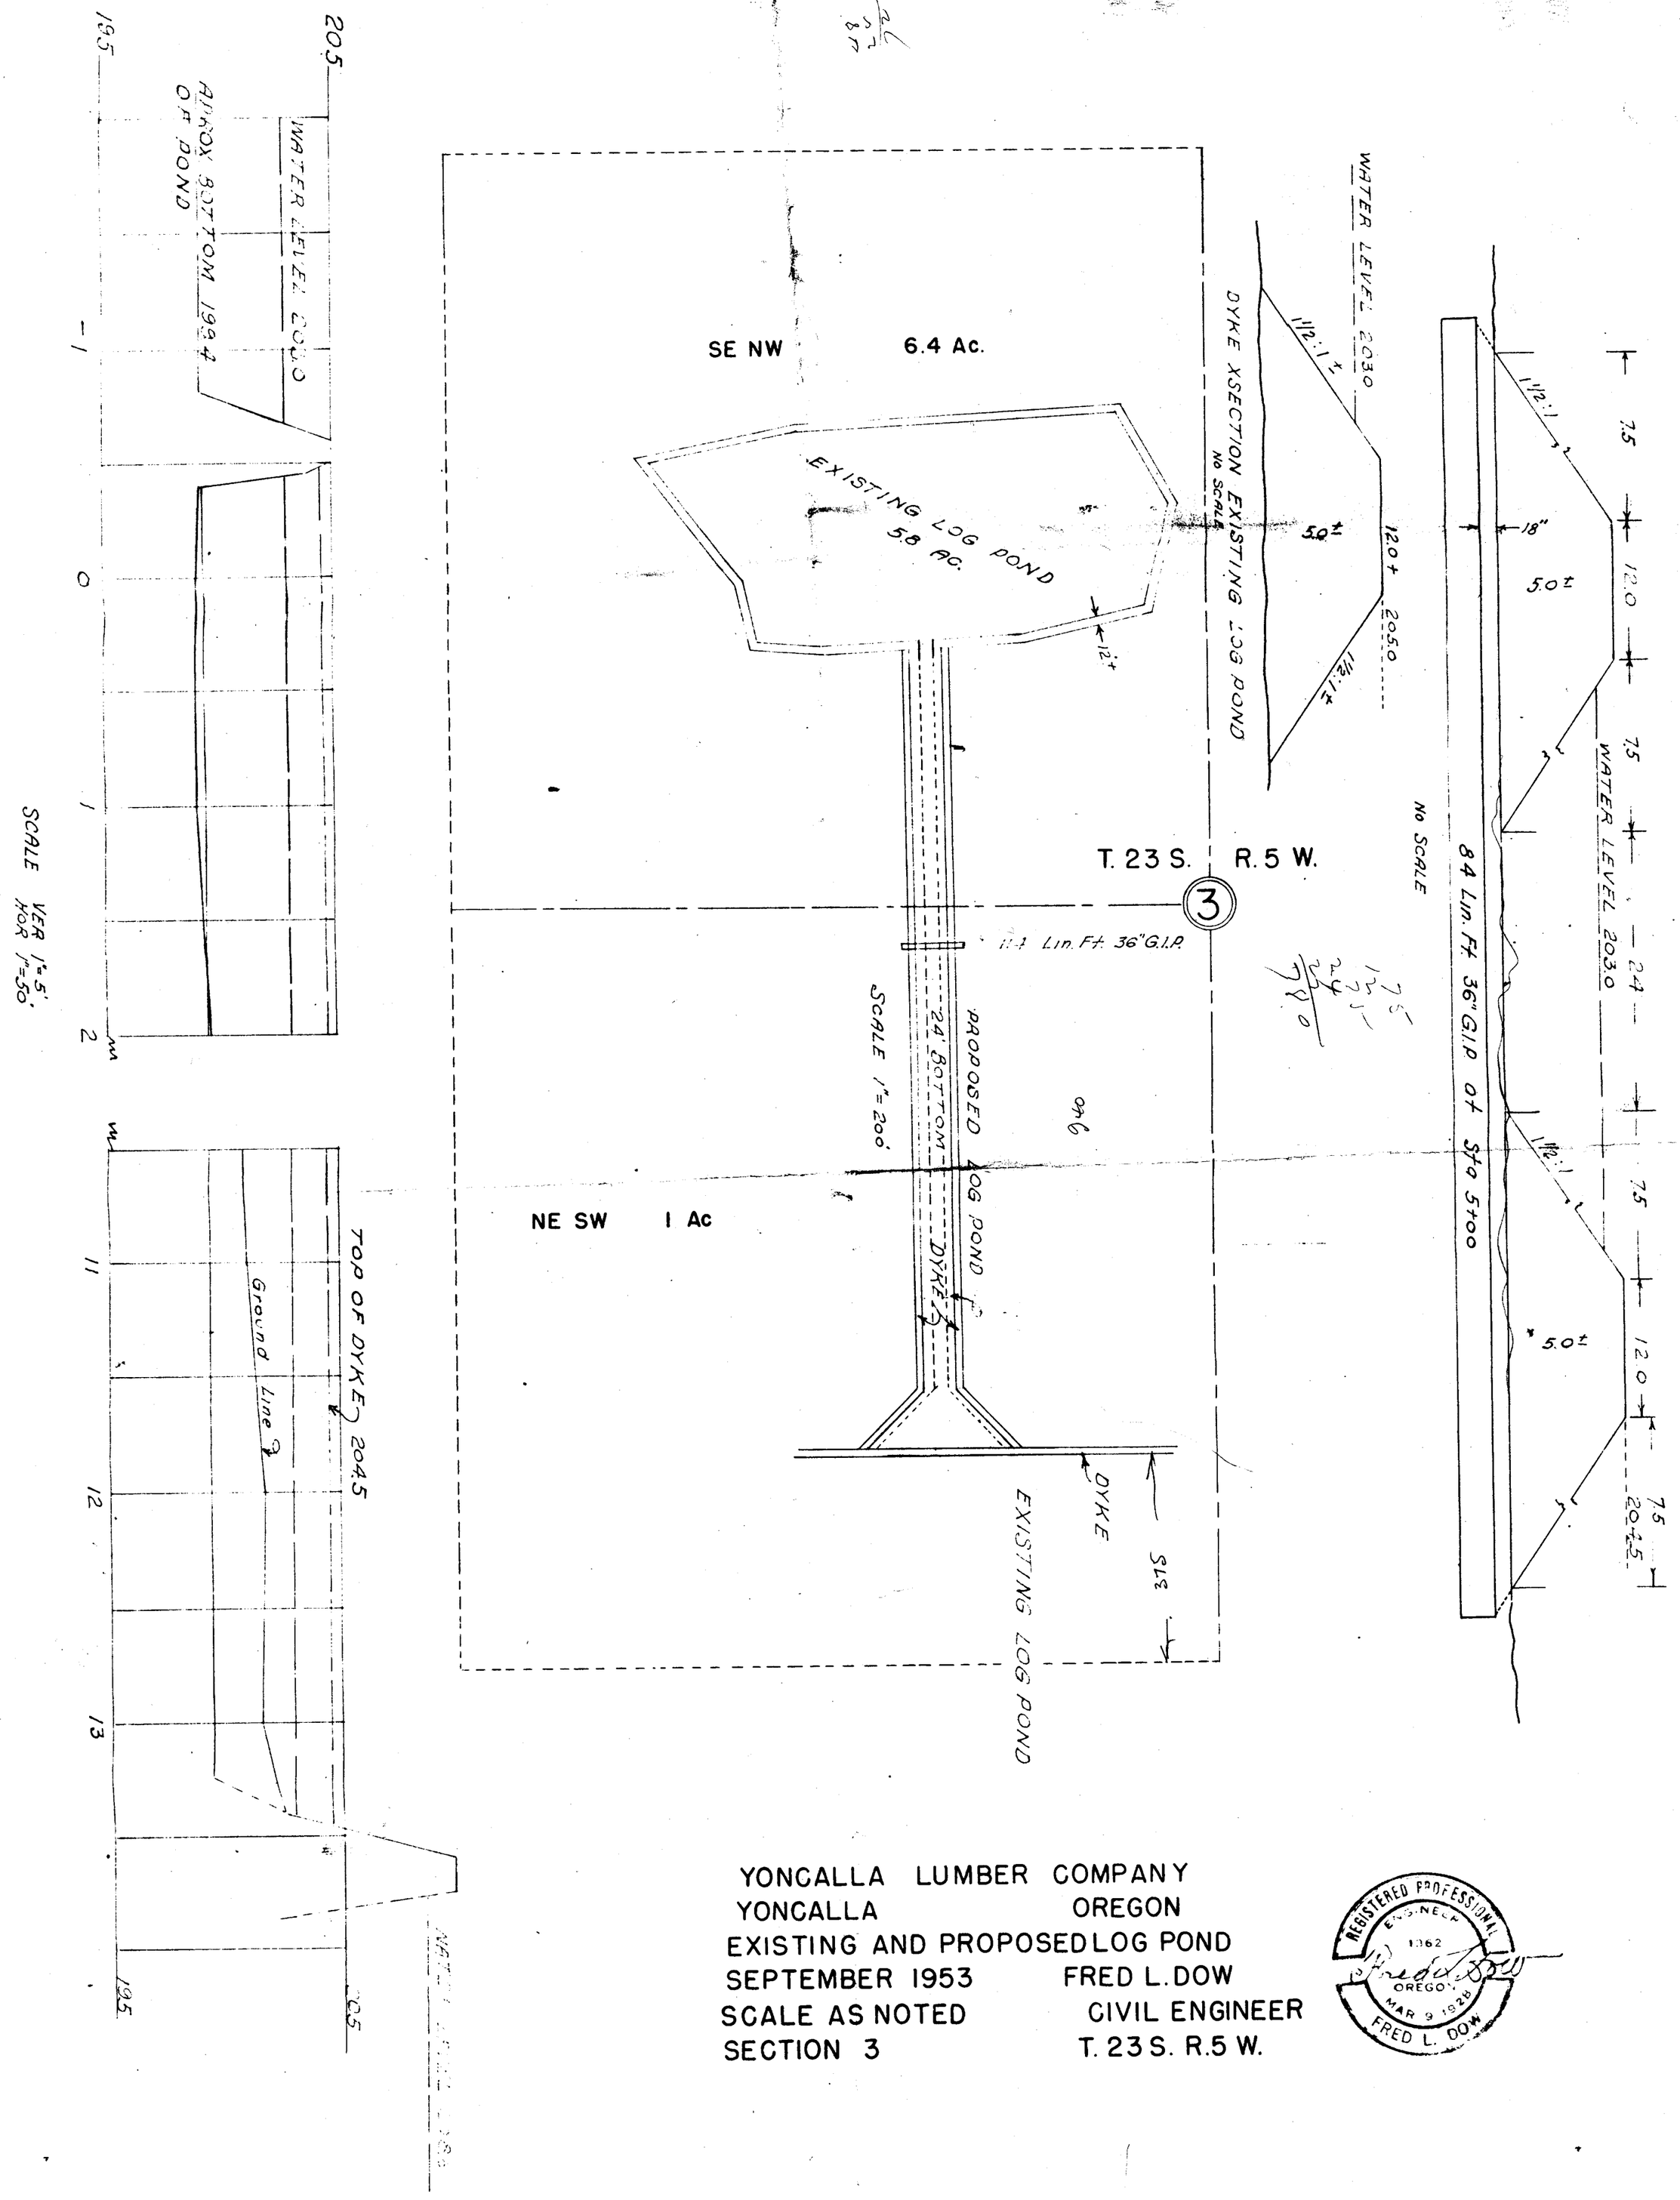

YONCALLA LUMBER COMPANY
YONCALLA OREGON
EXISTING AND PROPOSED LOG POND
SEPTEMBER 1953 FRED L. DOW
SCALE AS NOTED CIVIL ENGINEER
SECTION 3 T. 23 S. R. 5 W.

REGISTERED PROFESSIONAL ENGINEER 1962 OREGON MAR 9 1928 FRED L. DOW

G. S. File No. 41/100 — 4