Please file

COUNTY SURVEYORS FILE DATA
DO NOT REMOVE FROM OFFICE

MAP
of
PROPOSED WATER RIGHT
for
A. A. ROBBINS

Scale 1" = 500' April 1953

John H Markham Jr

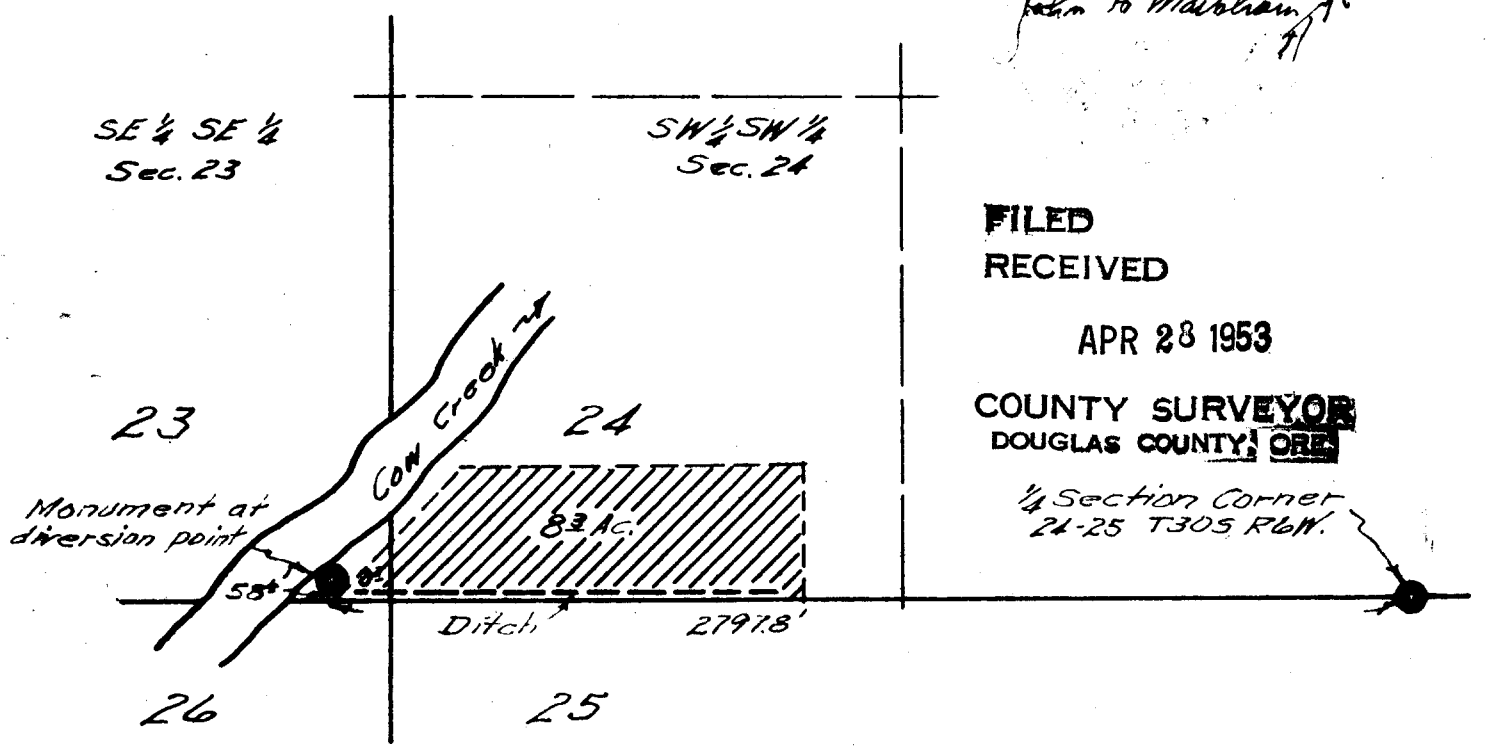

FILED
RECEIVED
APR 28 1953
COUNTY SURVEYOR
DOUGLAS COUNTY, ORE.

I, John H. Markham, Jr. of Riddle, Oregon do hereby certify that this map was made from notes taken during an actual survey made by me on April 18, 1953 that the monument shown on this map consisting of a 1"x24" iron pipe driven 16" in ground, from which an Alder 20" diam. bears S43°E, 35.7' dist. mkd. W.R.B.T. An Alder 14" diam. bears S51°W, 38.7' dist. mkd. W.R.B.T. The monument is West 2797.8' and North 58.6' from the North ¼ Cor. Sec. 25 T30S, R6W. W.M.

John H Markham Jr

CS 41/152