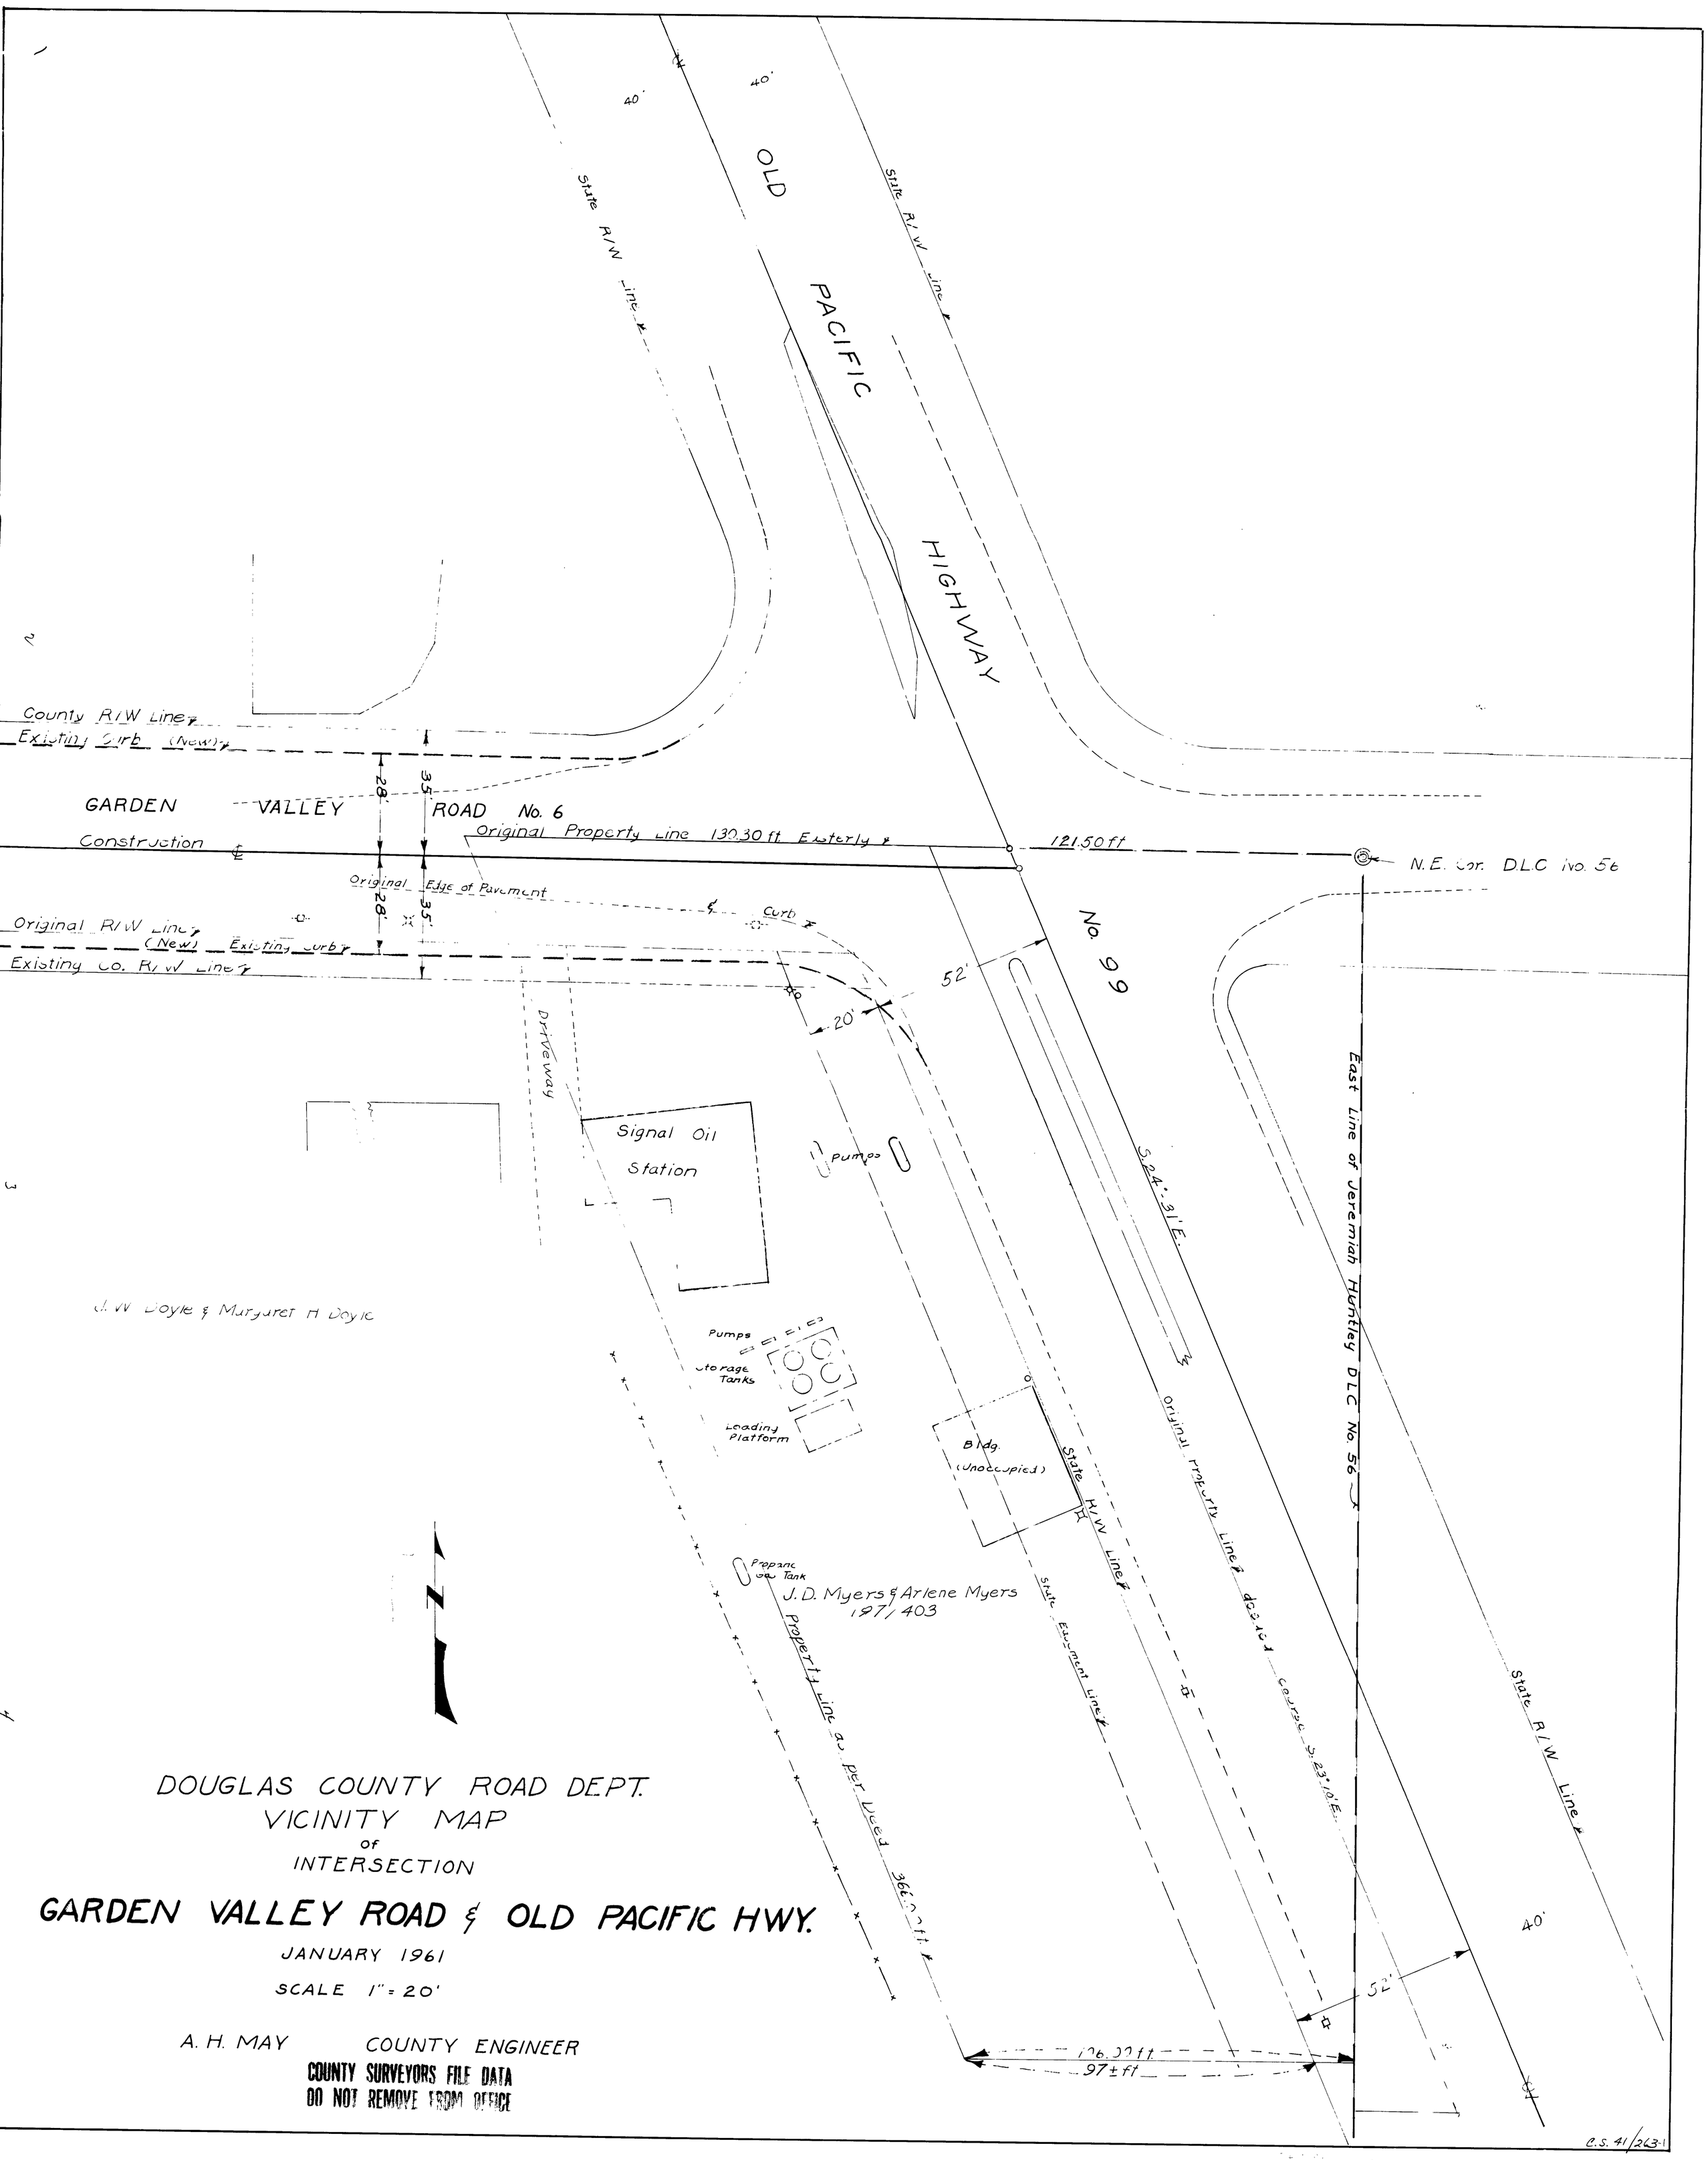

DOUGLAS COUNTY ROAD DEPT.
VICINITY MAP
of
INTERSECTION

GARDEN VALLEY ROAD & OLD PACIFIC HWY.

JANUARY 1961

SCALE 1" = 20'

A. H. MAY COUNTY ENGINEER

COUNTY SURVEYORS FILE DATA
DO NOT REMOVE FROM OFFICE

C.S. 41/263-1

TRACING IN RD. DEPT

ROAD DEPT STUDY