COUNTY SURVEYORS FILE DATA
DO NOT REMOVE FROM OFFICE

# SURVEY for THE PACIFIC TELEPHONE AND TELEGRAPH COMPANY

IN

SECTION 31 ; TOWNSHIP 23 SOUTH ; RANGE 3 WEST WILLAMETTE MERIDIAN

SCALE : 1" = 100.0 FT. AUGUST 1954

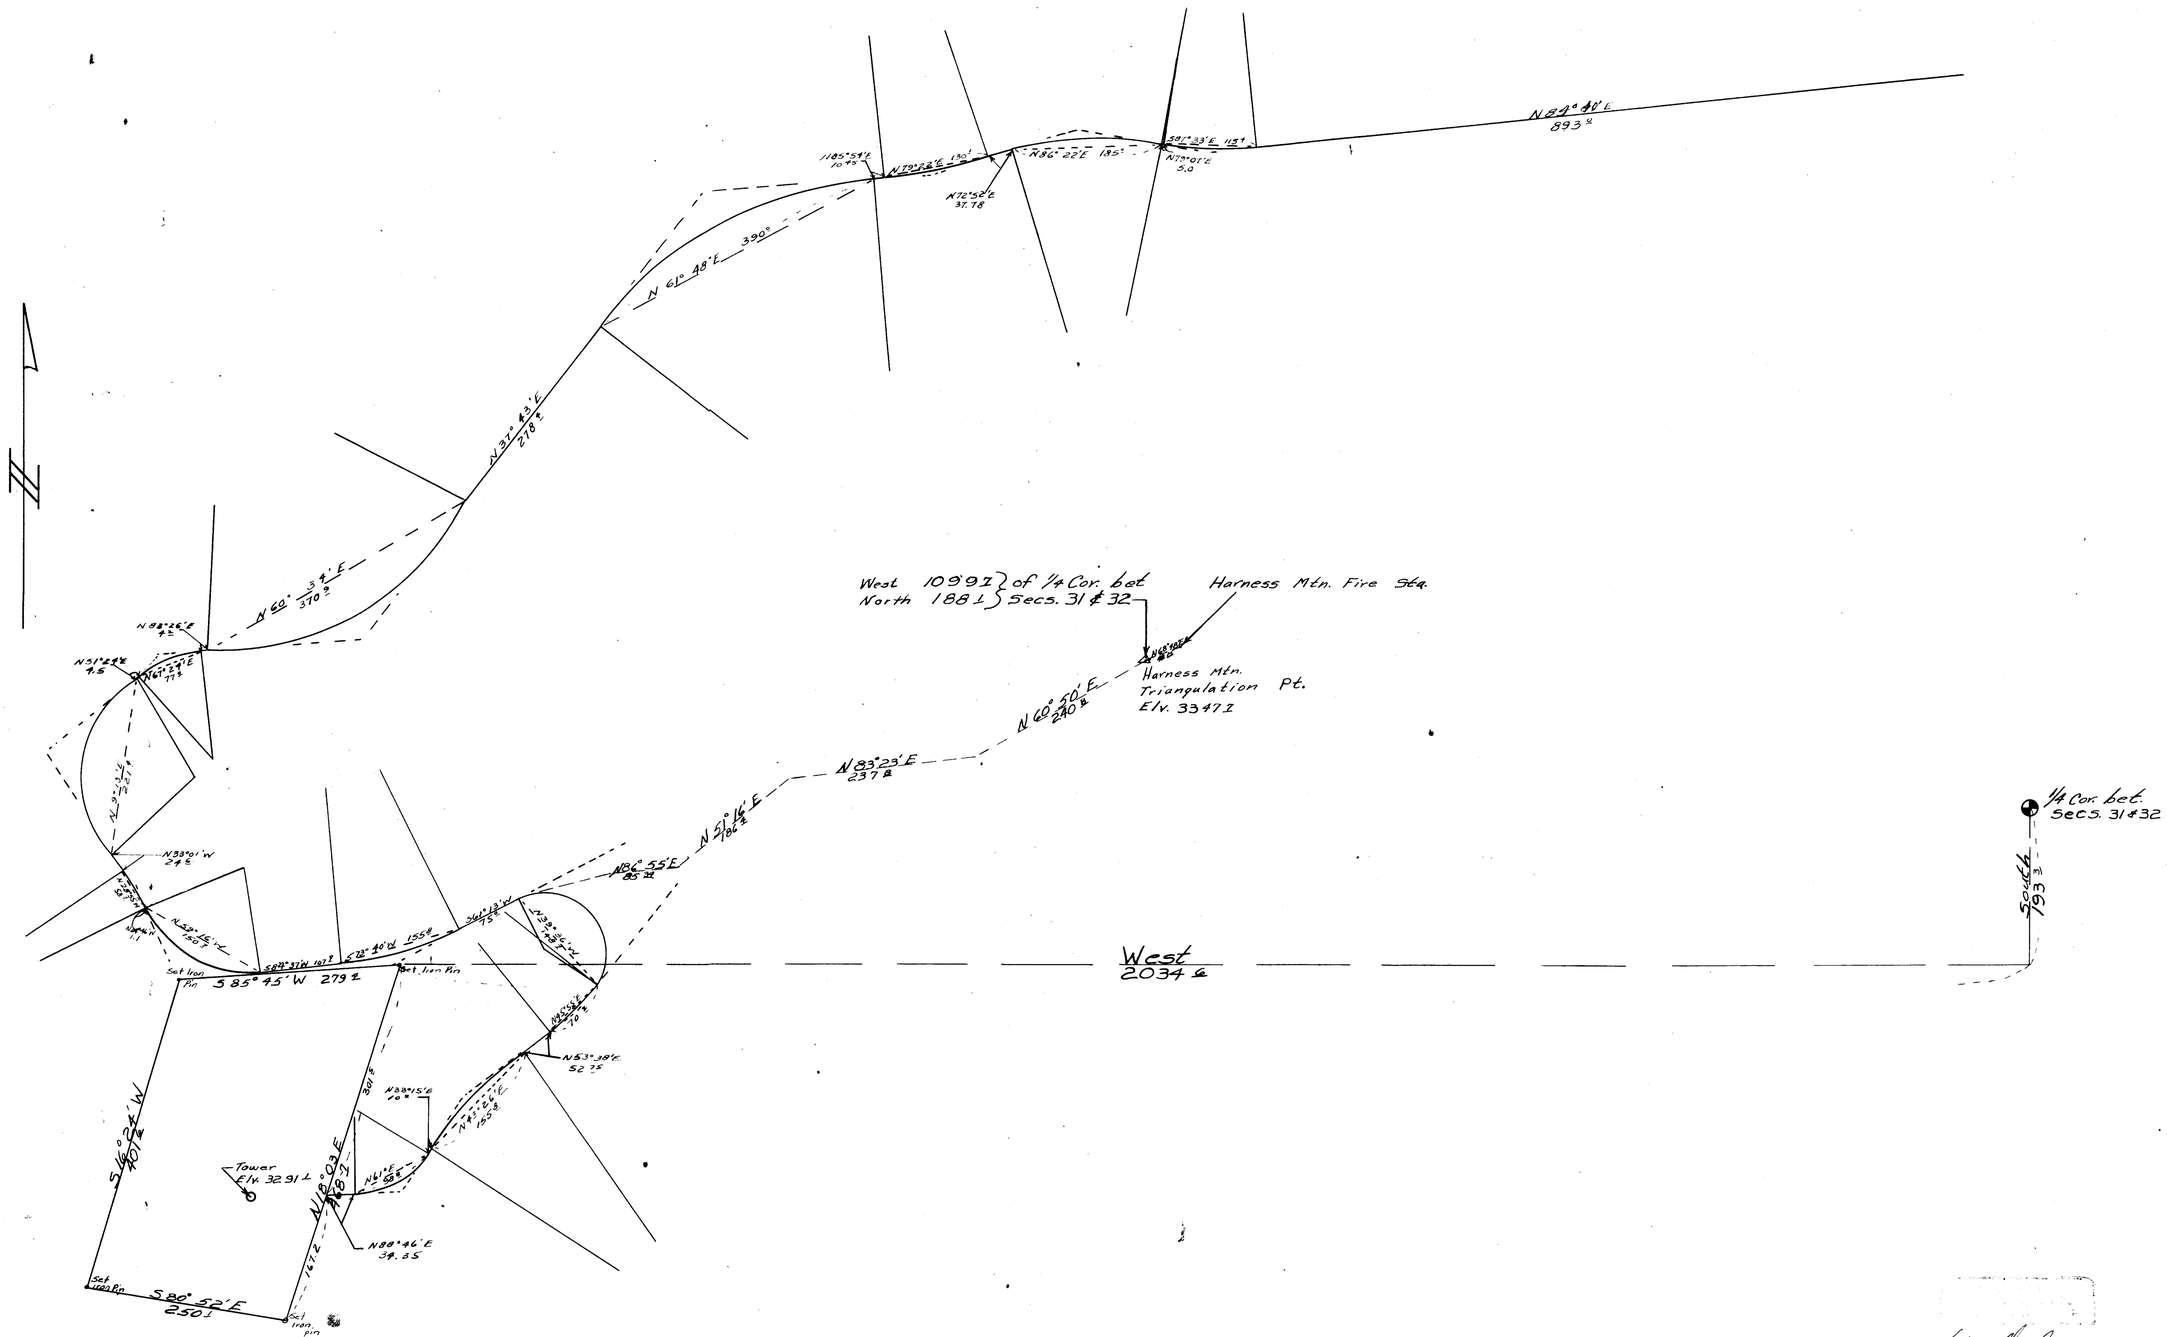


FILED
RECEIVED
OCT 27 1954
COUNTY SURVEYOR
DOUGLAS COUNTY, ORE.

COUNTY SURVEYORS FILE DATA
DO NOT REMOVE FROM OFFICE

C. S. File No. 41/374-2