FILED
RECEIVED
JAN 16 1956
COUNTY SURVEYOR
DOUGLAS COUNTY, ORE.

COUNTY SURVEYORS FILE DATA
DO NOT REMOVE FROM OFFICE

COUNTY SURVEYOR'S OFFICE
DOUGLAS COUNTY, OREGON.

SURVEY FOR
F.W. Hitchcock
SECTION 32, T. 32 S., R. 6 W., W. M.
Geo. J. Wenderoth, Deputy. Jan. 1956
Scale 1" = 100 ft.

REGISTERED
OREGON
LAND SURVEYOR
Geo. J. Wenderoth
MARCH 10, 1944
George J. Wenderoth
5

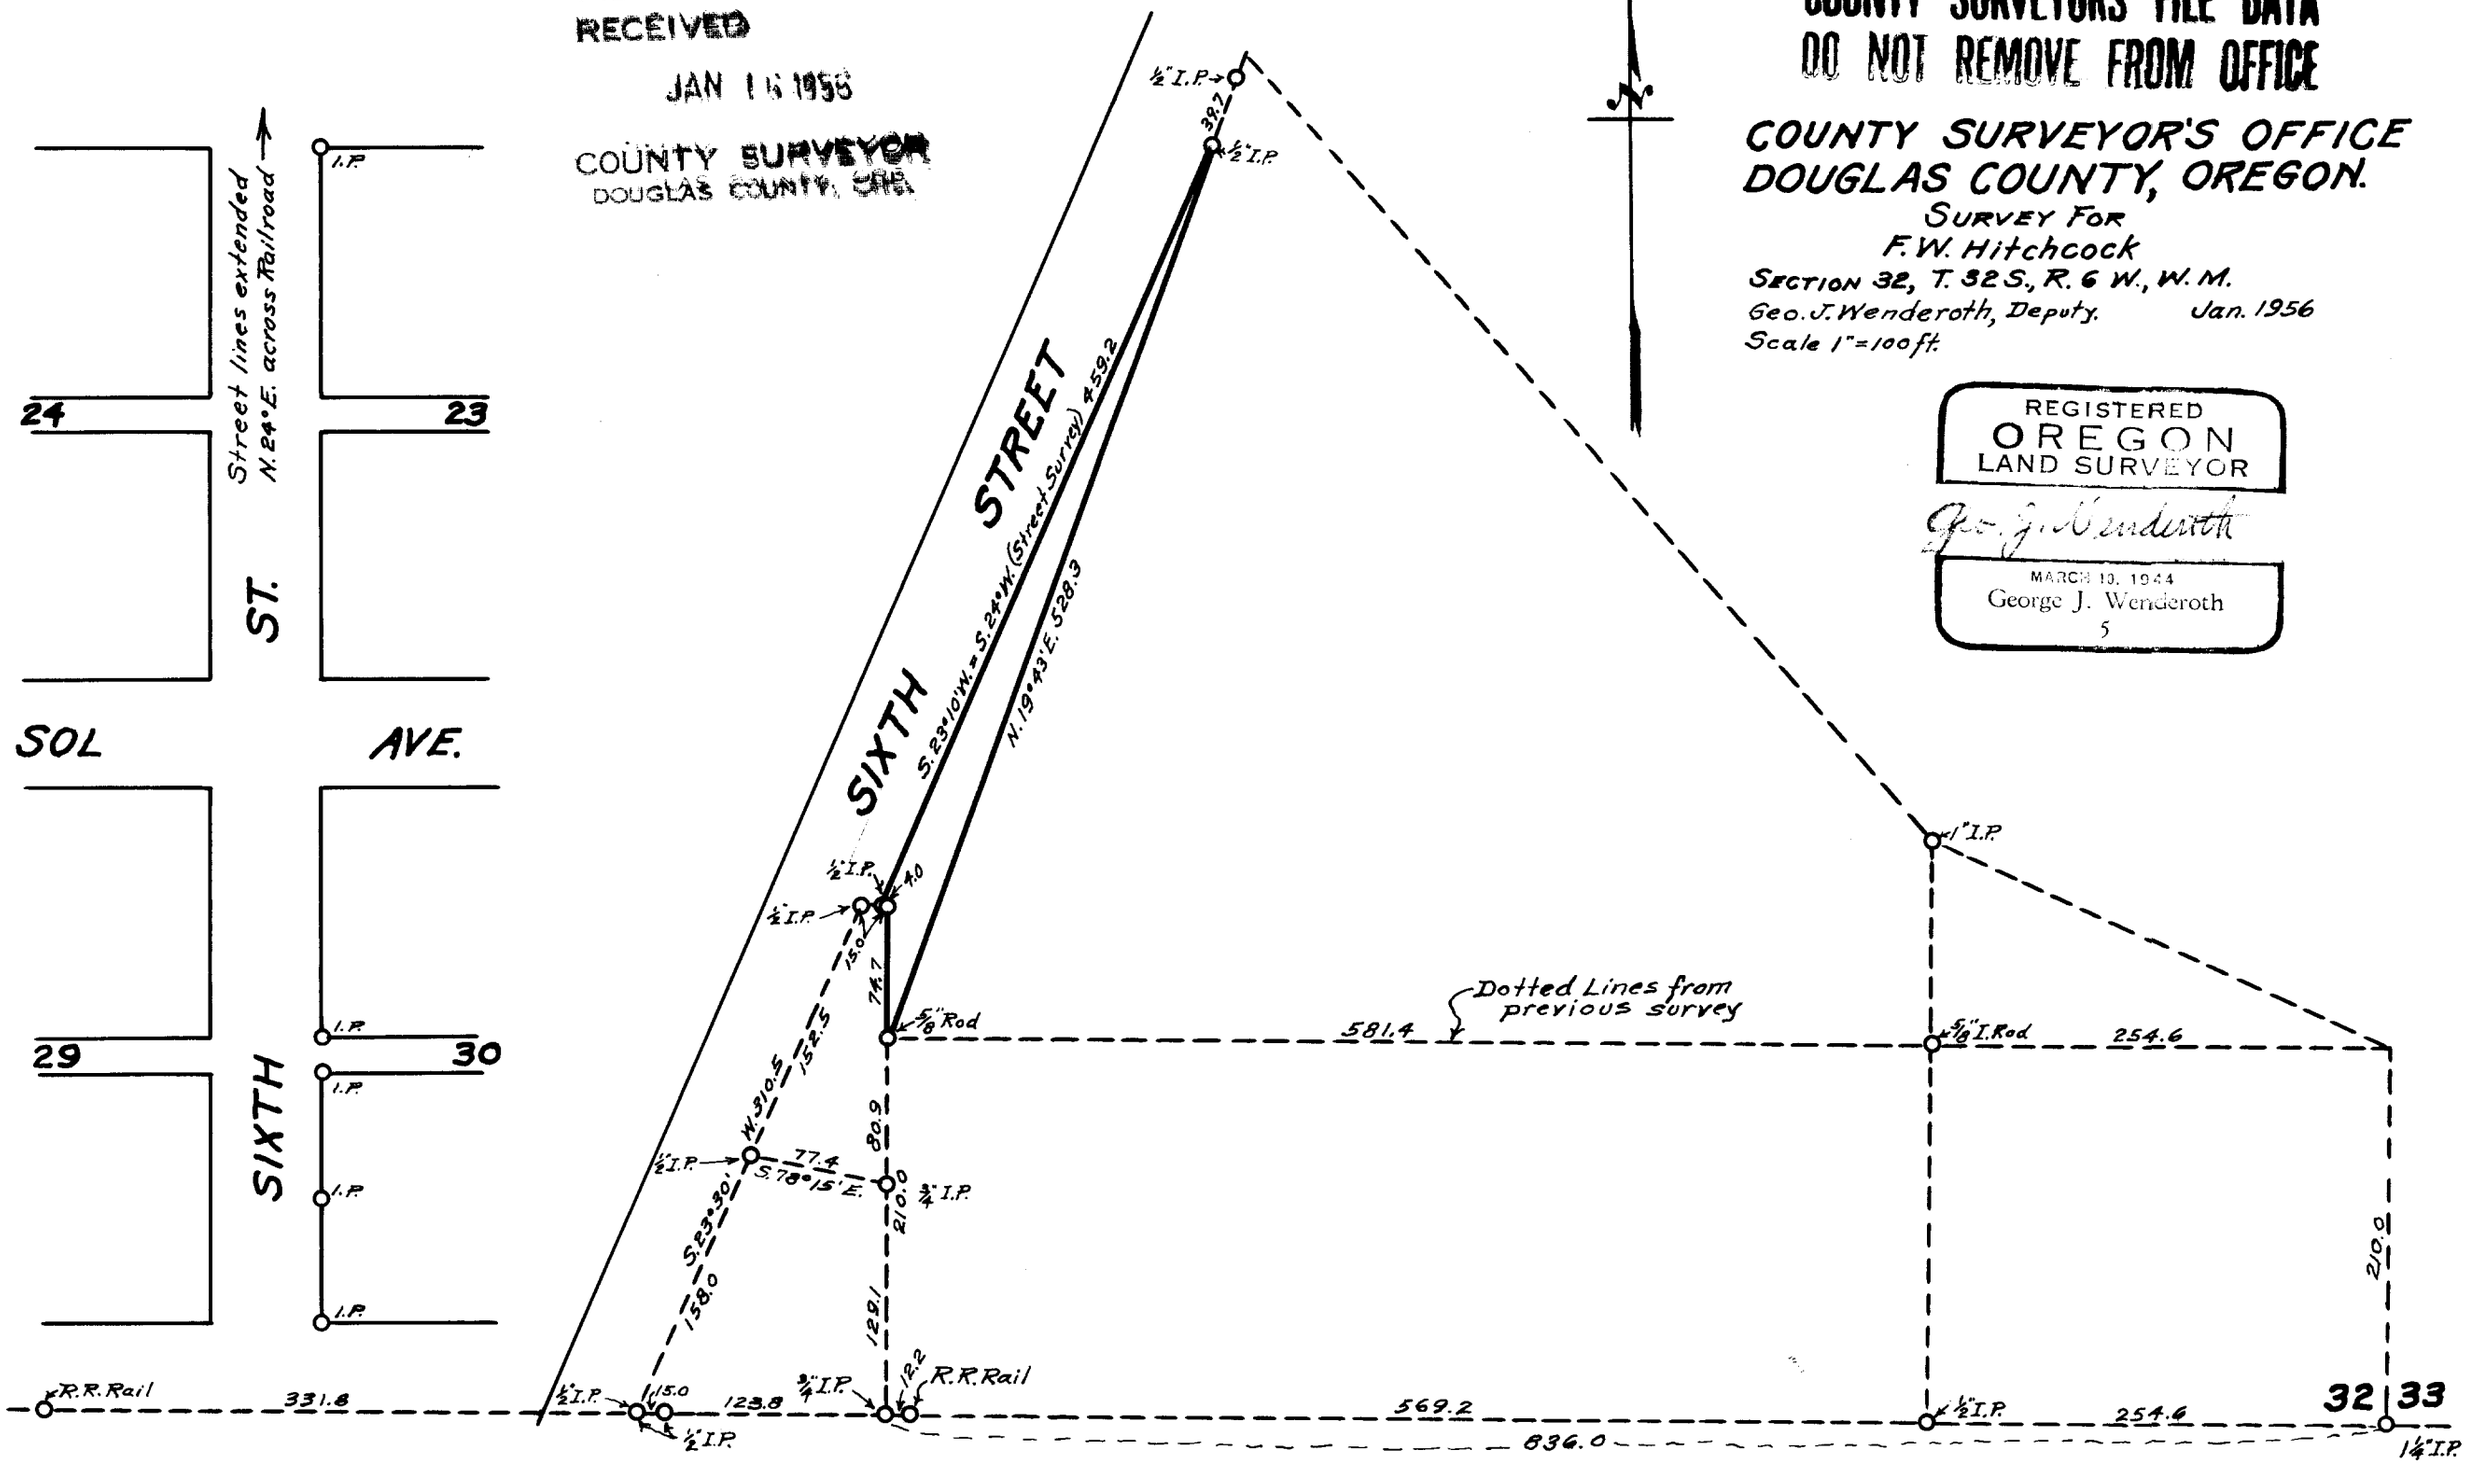

C. S. File No. 42/87