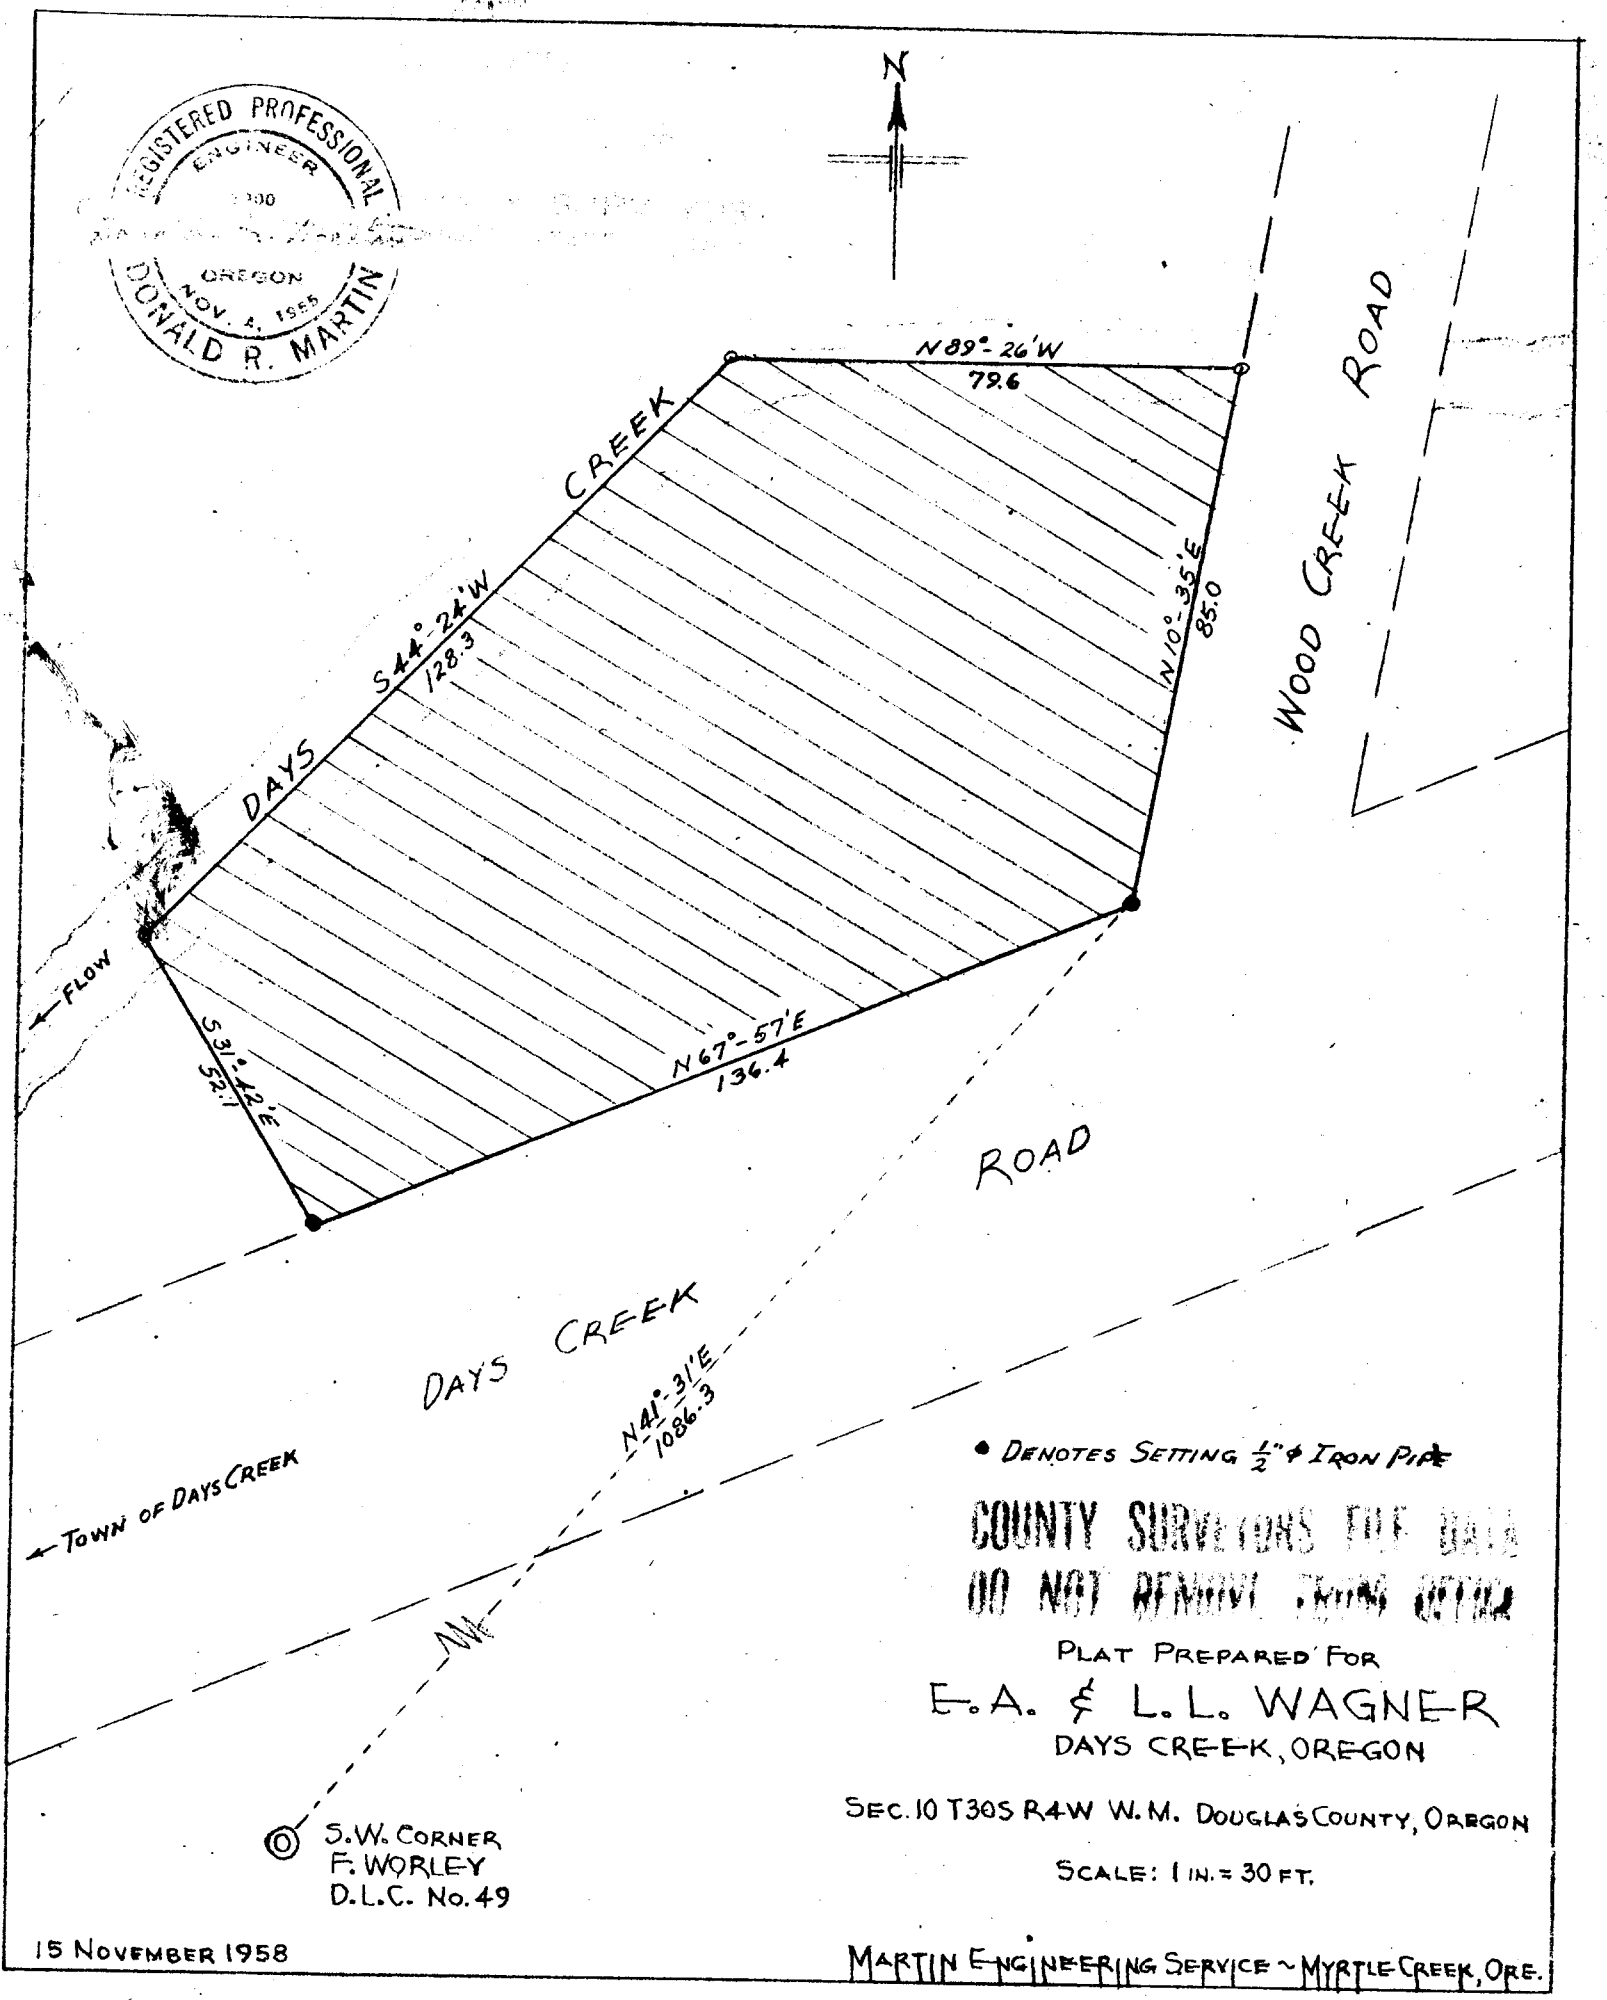
REGISTERED PROFESSIONAL ENGINEER
OREGON
NOV. 4, 1965
DONALD R. MARTIN
N
N 89°-26'W
79.6
N 10°-35'E
85.0
S 44°-24'W
128.3
N 67°-57'E
136.4
S 31°-42'E
52.1
N 41°-31'E
1086.3
DAYS CREEK
WOOD CREEK ROAD
ROAD
DAYS CREEK
FLOW
TOWN OF DAYS CREEK
S.W. CORNER
F. WORLEY
D.L.C. No. 49
• DENOTES SETTING ½" ϕ IRON PIPE
COUNTY SURVEYORS FILE DATA
DO NOT REMOVE FROM OFFICE
PLAT PREPARED FOR
E. A. & L. L. WAGNER
DAYS CREEK, OREGON
SEC. 10 T30S R4W W.M. DOUGLAS COUNTY, OREGON
SCALE: 1 IN. = 30 FT.
15 NOVEMBER 1958
MARTIN ENGINEERING SERVICE ~ MYRTLE CREEK, ORE.