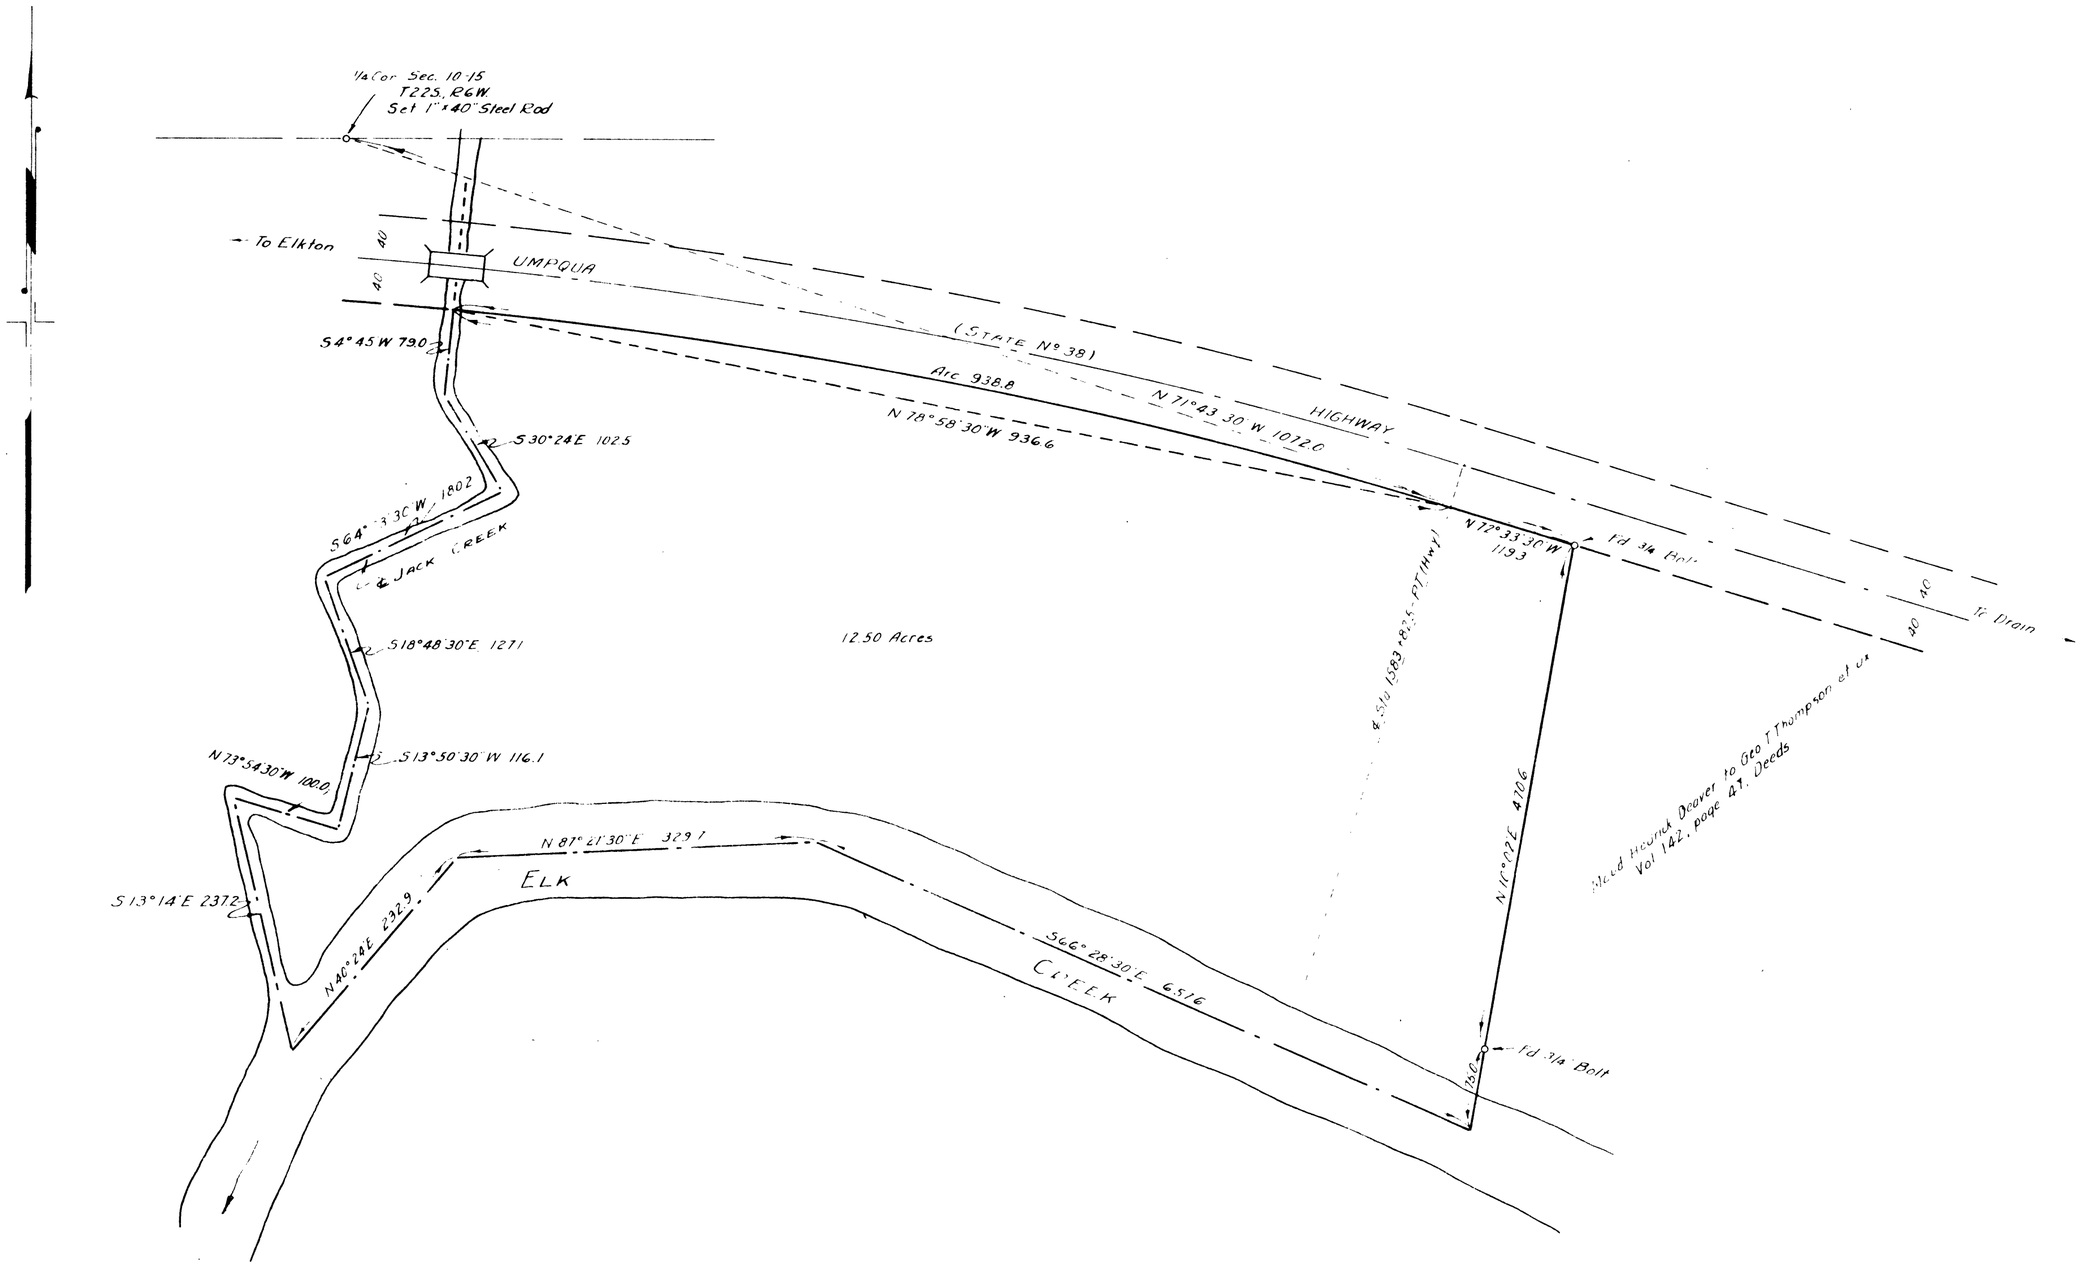

COUNTY SURVEYOR'S OFFICE
DOUGLAS COUNTY, OREGON.

SURVEY FOR DEED DESCRIPTION, SECTION 15, T22S., R6W., W.M.

BEN. B. IRVING — COUNTY SURVEYOR
SURVEYED MAY 25, 26, 1949 — BY
N.E. RICHARDSON — DEPUTY

SCALE 1" = 100'

OREGON
SURVEYOR

N.E. Richardson
JULY 7 1944
N. E. RICHARDSON
35

Not used

C. S. File No. 43/96