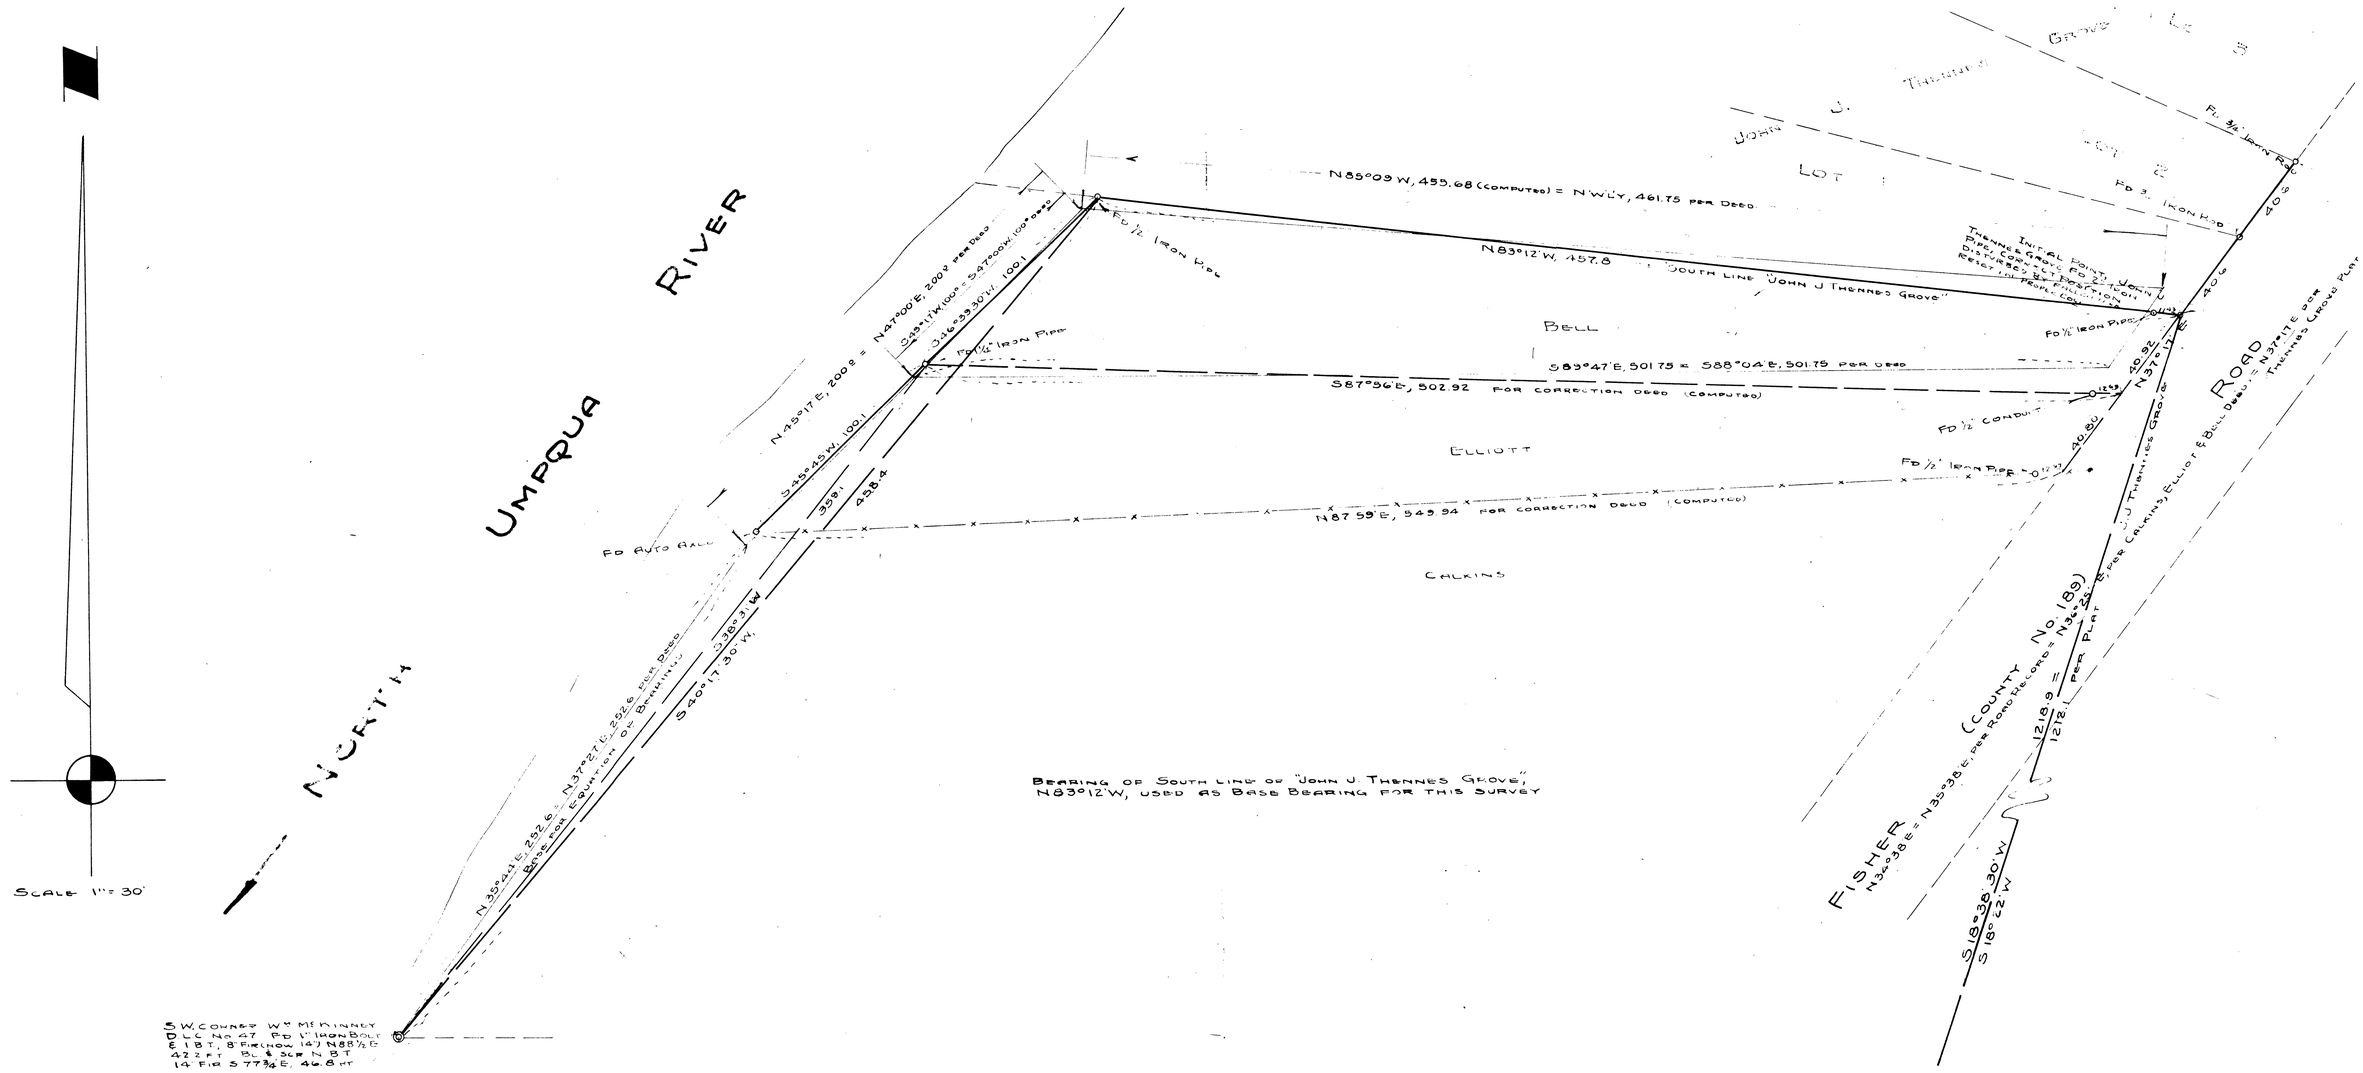

COUNTY SURVEYOR'S OFFICE
DOUGLAS COUNTY OREGON
SURVEY TO CHECK DEED DESCRIPTION
IN Wm McKINNEY D.L.C. No. 47
T26 S., R6 W., WM.

BEN B. IRVING COUNTY SURVEYOR
SURVEYED & PLATTED DEC. 1950 BY
A.R. EVANS DEPUTY COUNTY SURVEYOR

Arthur R. Evans

98/11