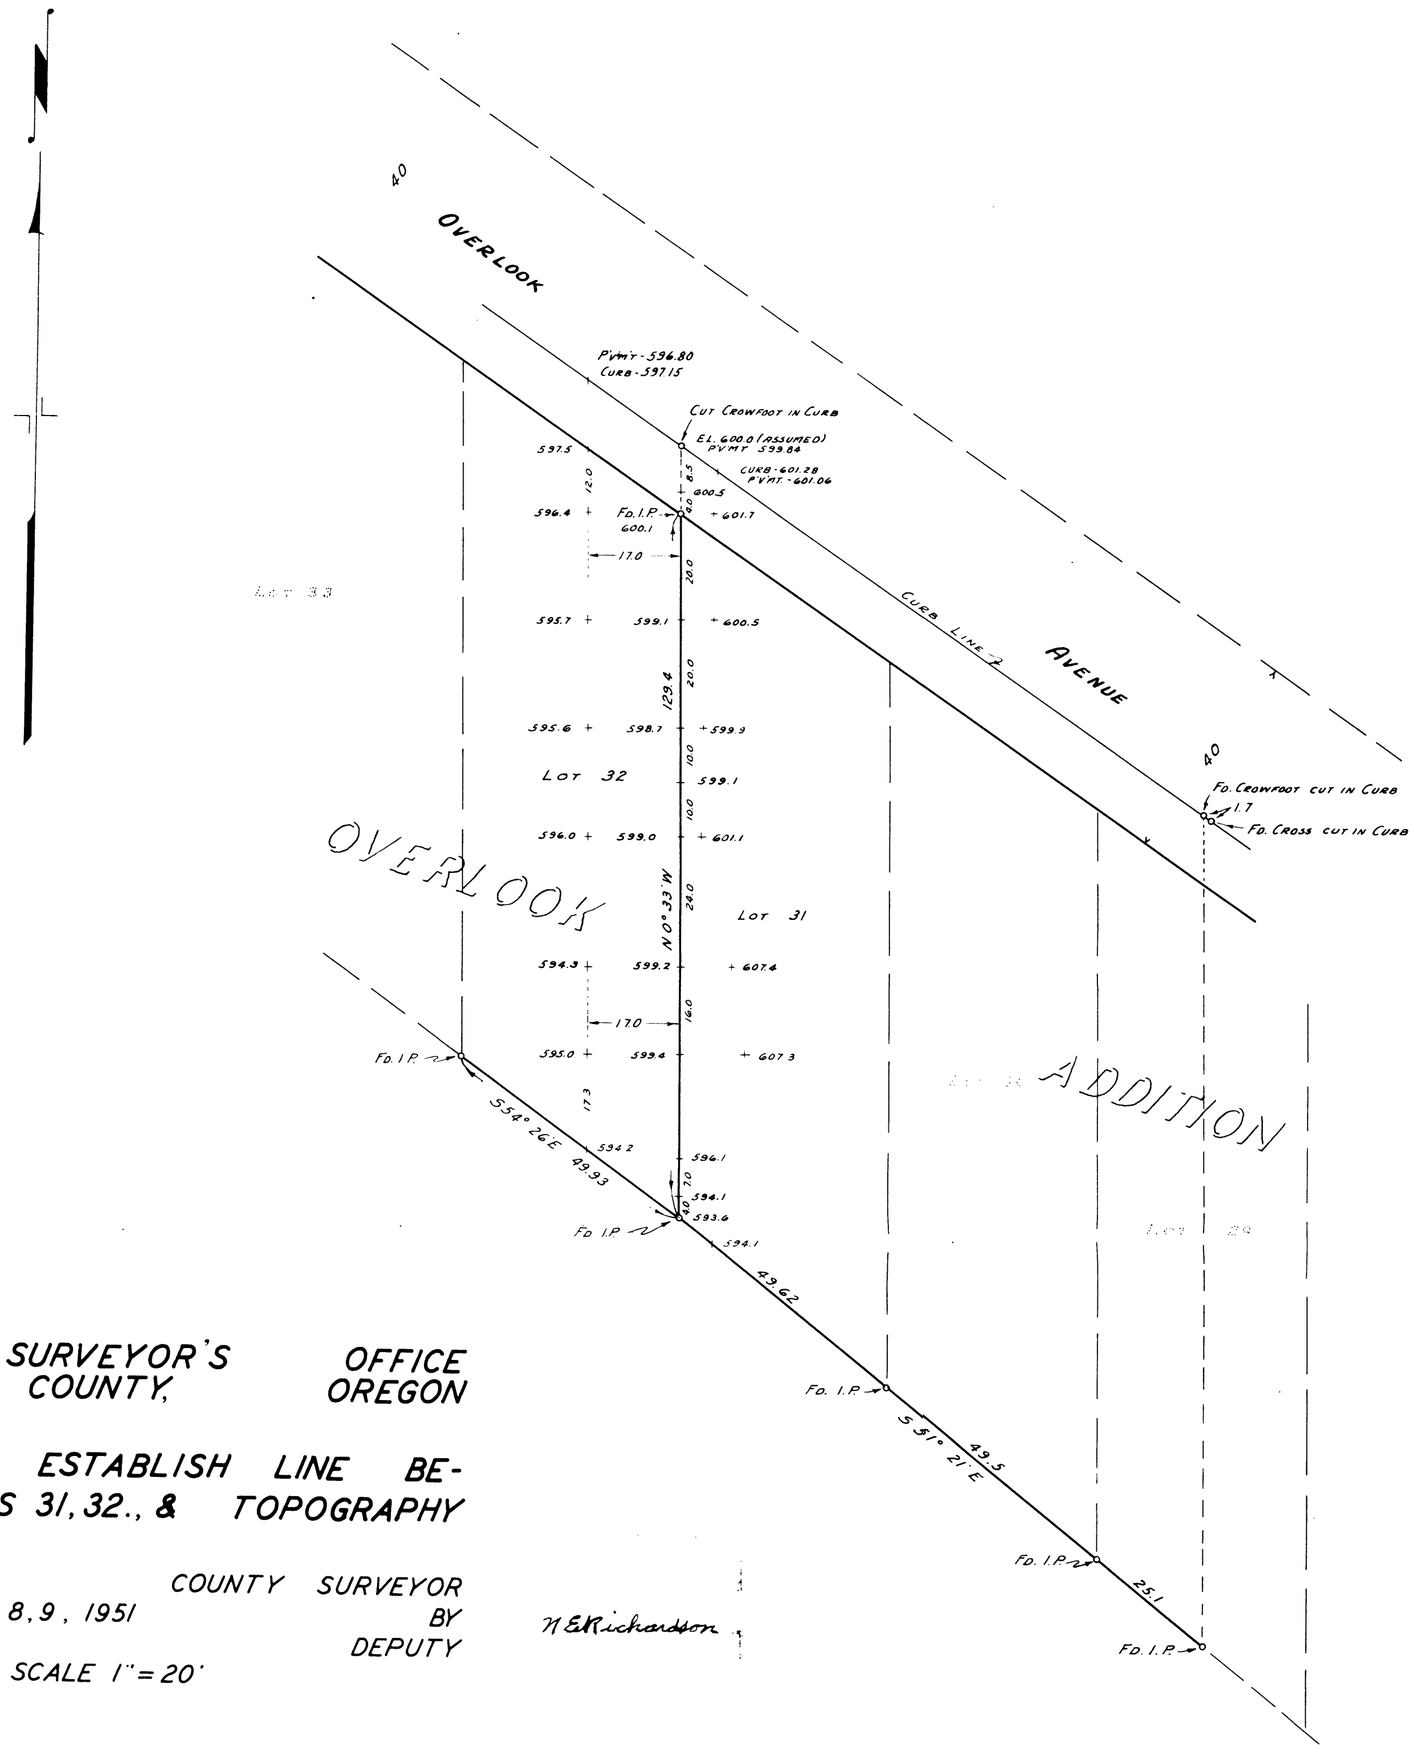

COUNTY SURVEYOR'S OFFICE
DOUGLAS COUNTY, OREGON

SURVEY TO ESTABLISH LINE BETWEEN LOTS 31, 32., & TOPOGRAPHY

BEN. B. IRVING COUNTY SURVEYOR
SURVEYED MAY 8, 9, 1951 BY
N. E. RICHARDSON DEPUTY
SCALE 1" = 20'

N E Richardson

C. S. File No. 44/17