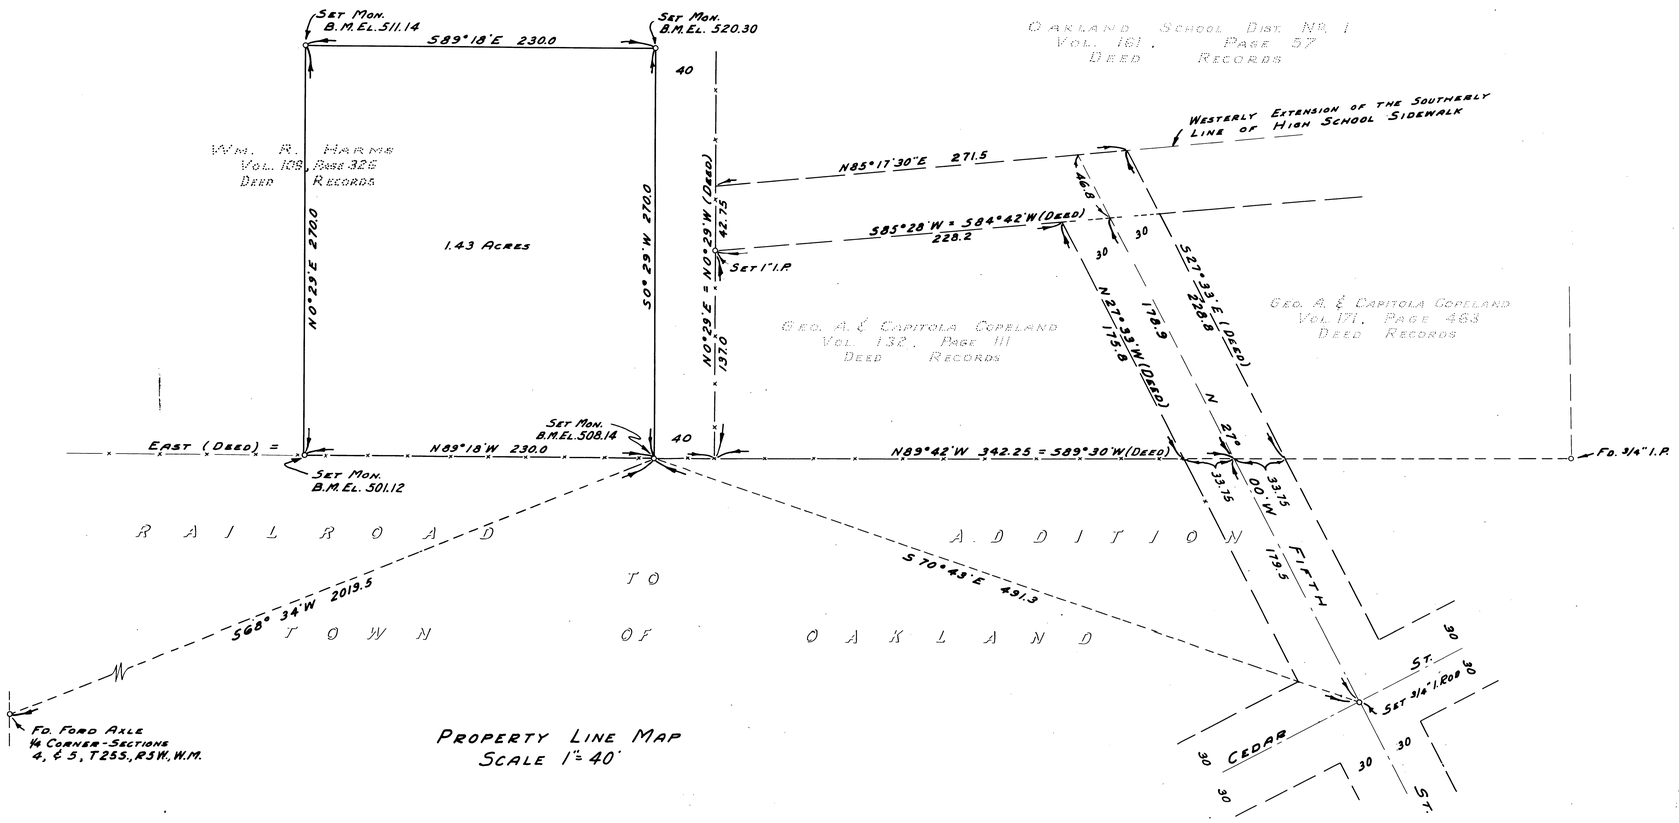

Property Line Map
Scale 1" = 40'

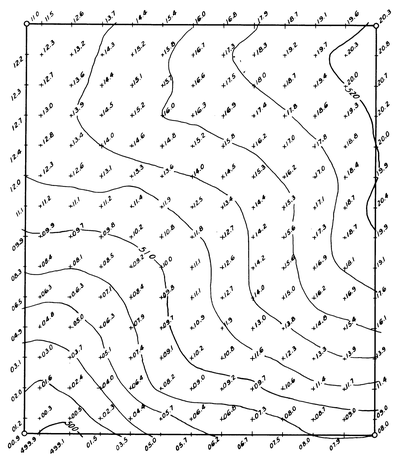

Topographic Map
Scale 1" = 40'

Note:-
Add 500 to data shown thus 07.5 for complete elevation.

Note:-
Bearings shown are based on the bearing of S 27° 00' E on ℄ of Fifth St. per Plat of Railroad Addition to Town of Oakland as filed and recorded in County Clerk's Office.

Elevations shown are based on U.S.G.S. B.M. No. 9-429-L10, Elev. 429.56, located near Southern Pacific R.R. Co. Depot.

Mon. = Monument, consisting of 5/8" ϕ x 3" Brass Rod set in 6" x 36" Concrete post.

OAK .23

Property Line Map
Topographic Map
Oakland (Ore. 3-4)

The Housing Authority of Douglas Co., Ore.

Roseburg. Douglas County. Oregon.

Ben. B. Irving — Reg. Prof. Engnr.

Scale 1" = 40'

April 12. 1951

Project No. Ore. 3-4

Plan No. 1 of 1