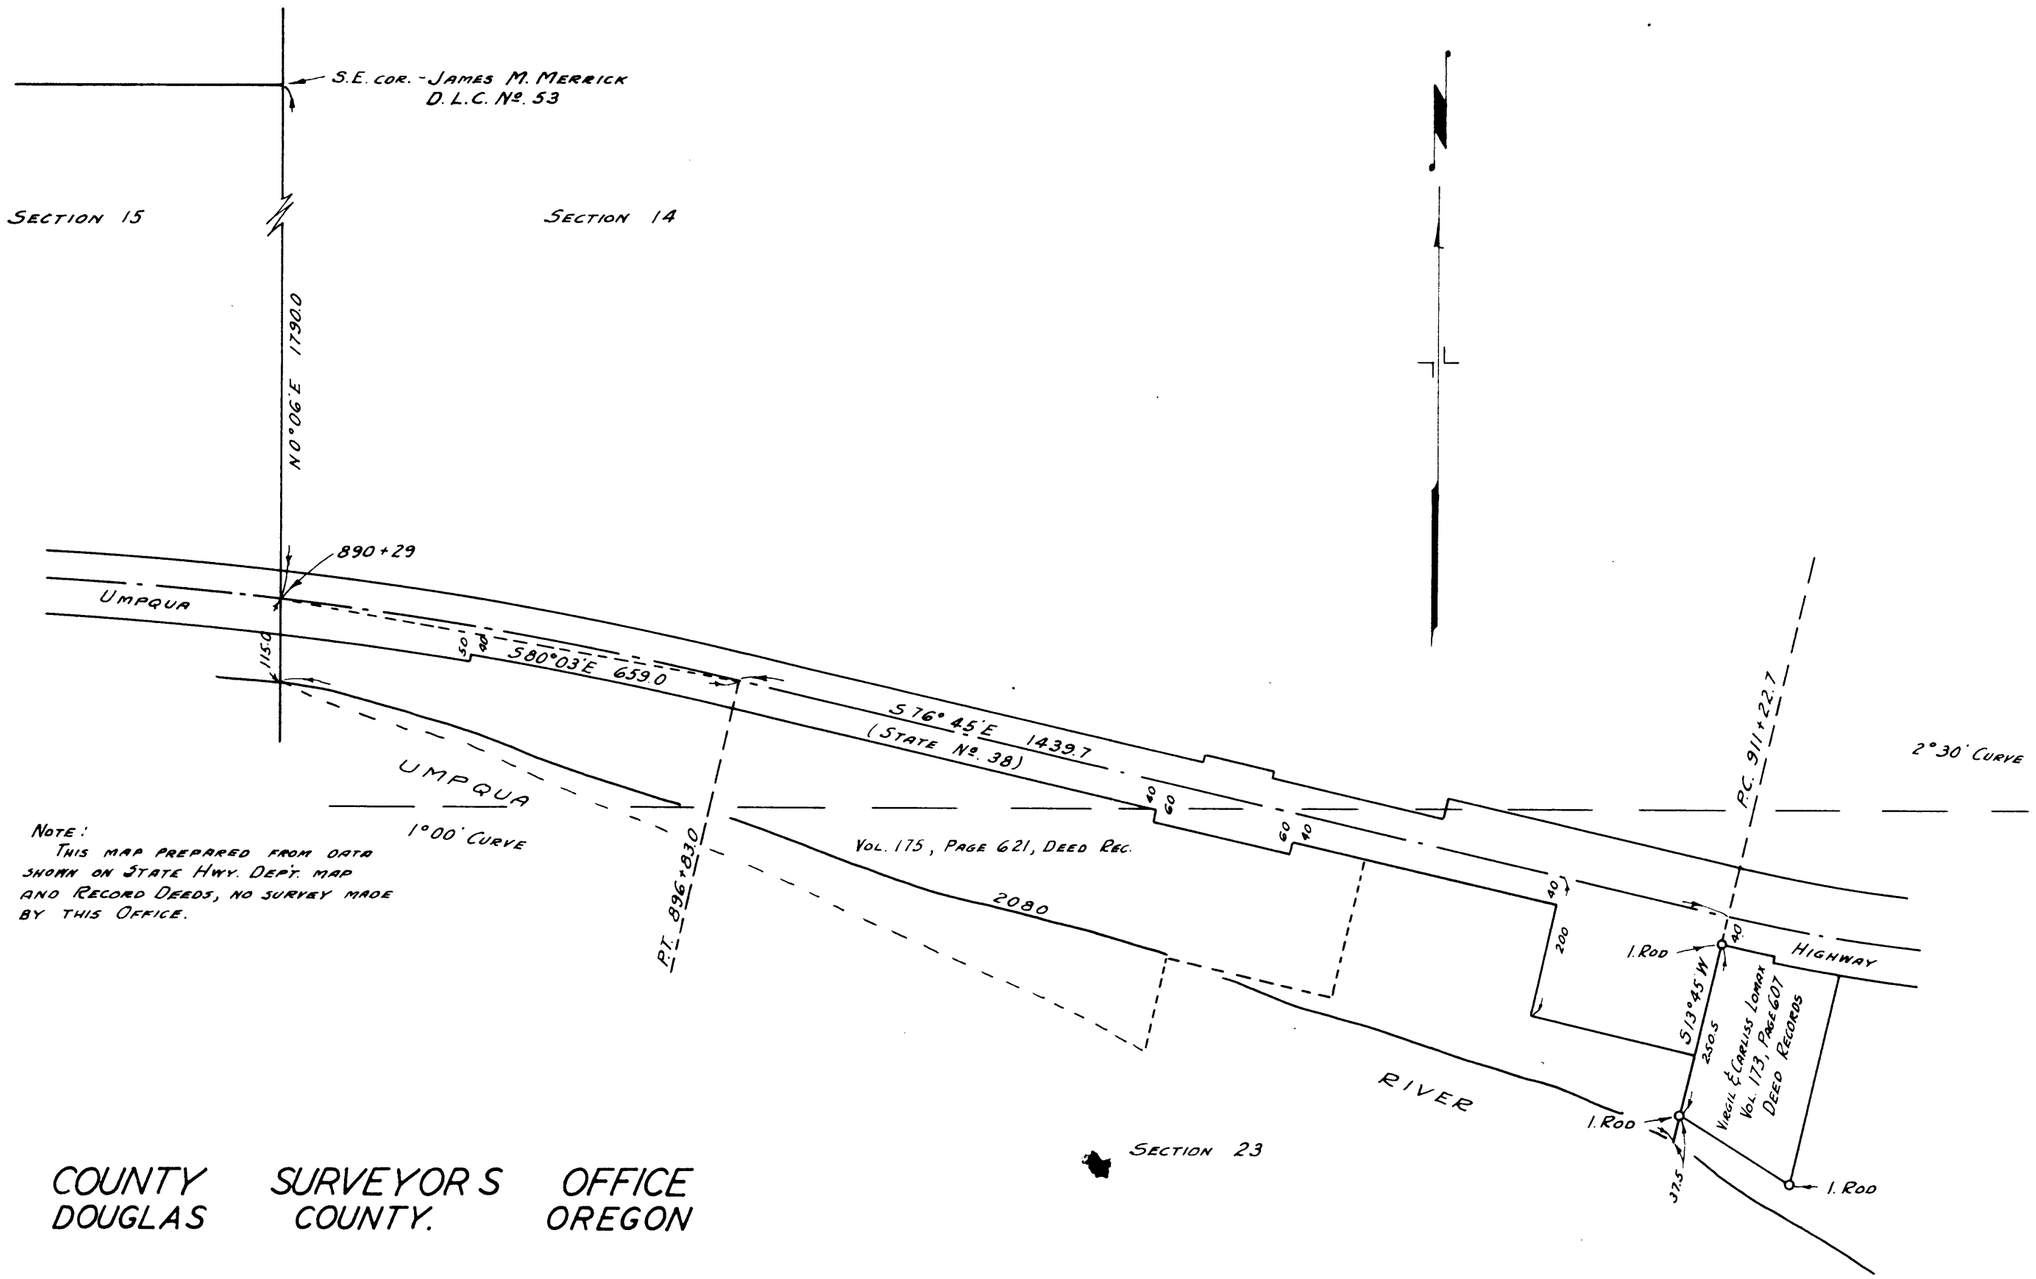

NOTE:
THIS MAP PREPARED FROM DATA SHOWN ON STATE HWY. DEPT. MAP AND RECORD DEEDS, NO SURVEY MADE BY THIS OFFICE.

COUNTY SURVEYOR'S OFFICE
DOUGLAS COUNTY. OREGON

DEED DESCRIPTION IN SECS. 14 & 23. T22S R8W W.M.

BEN B. IRVING COUNTY SURVEYOR
SCALE 1" = 200'

45/123
M 7-72