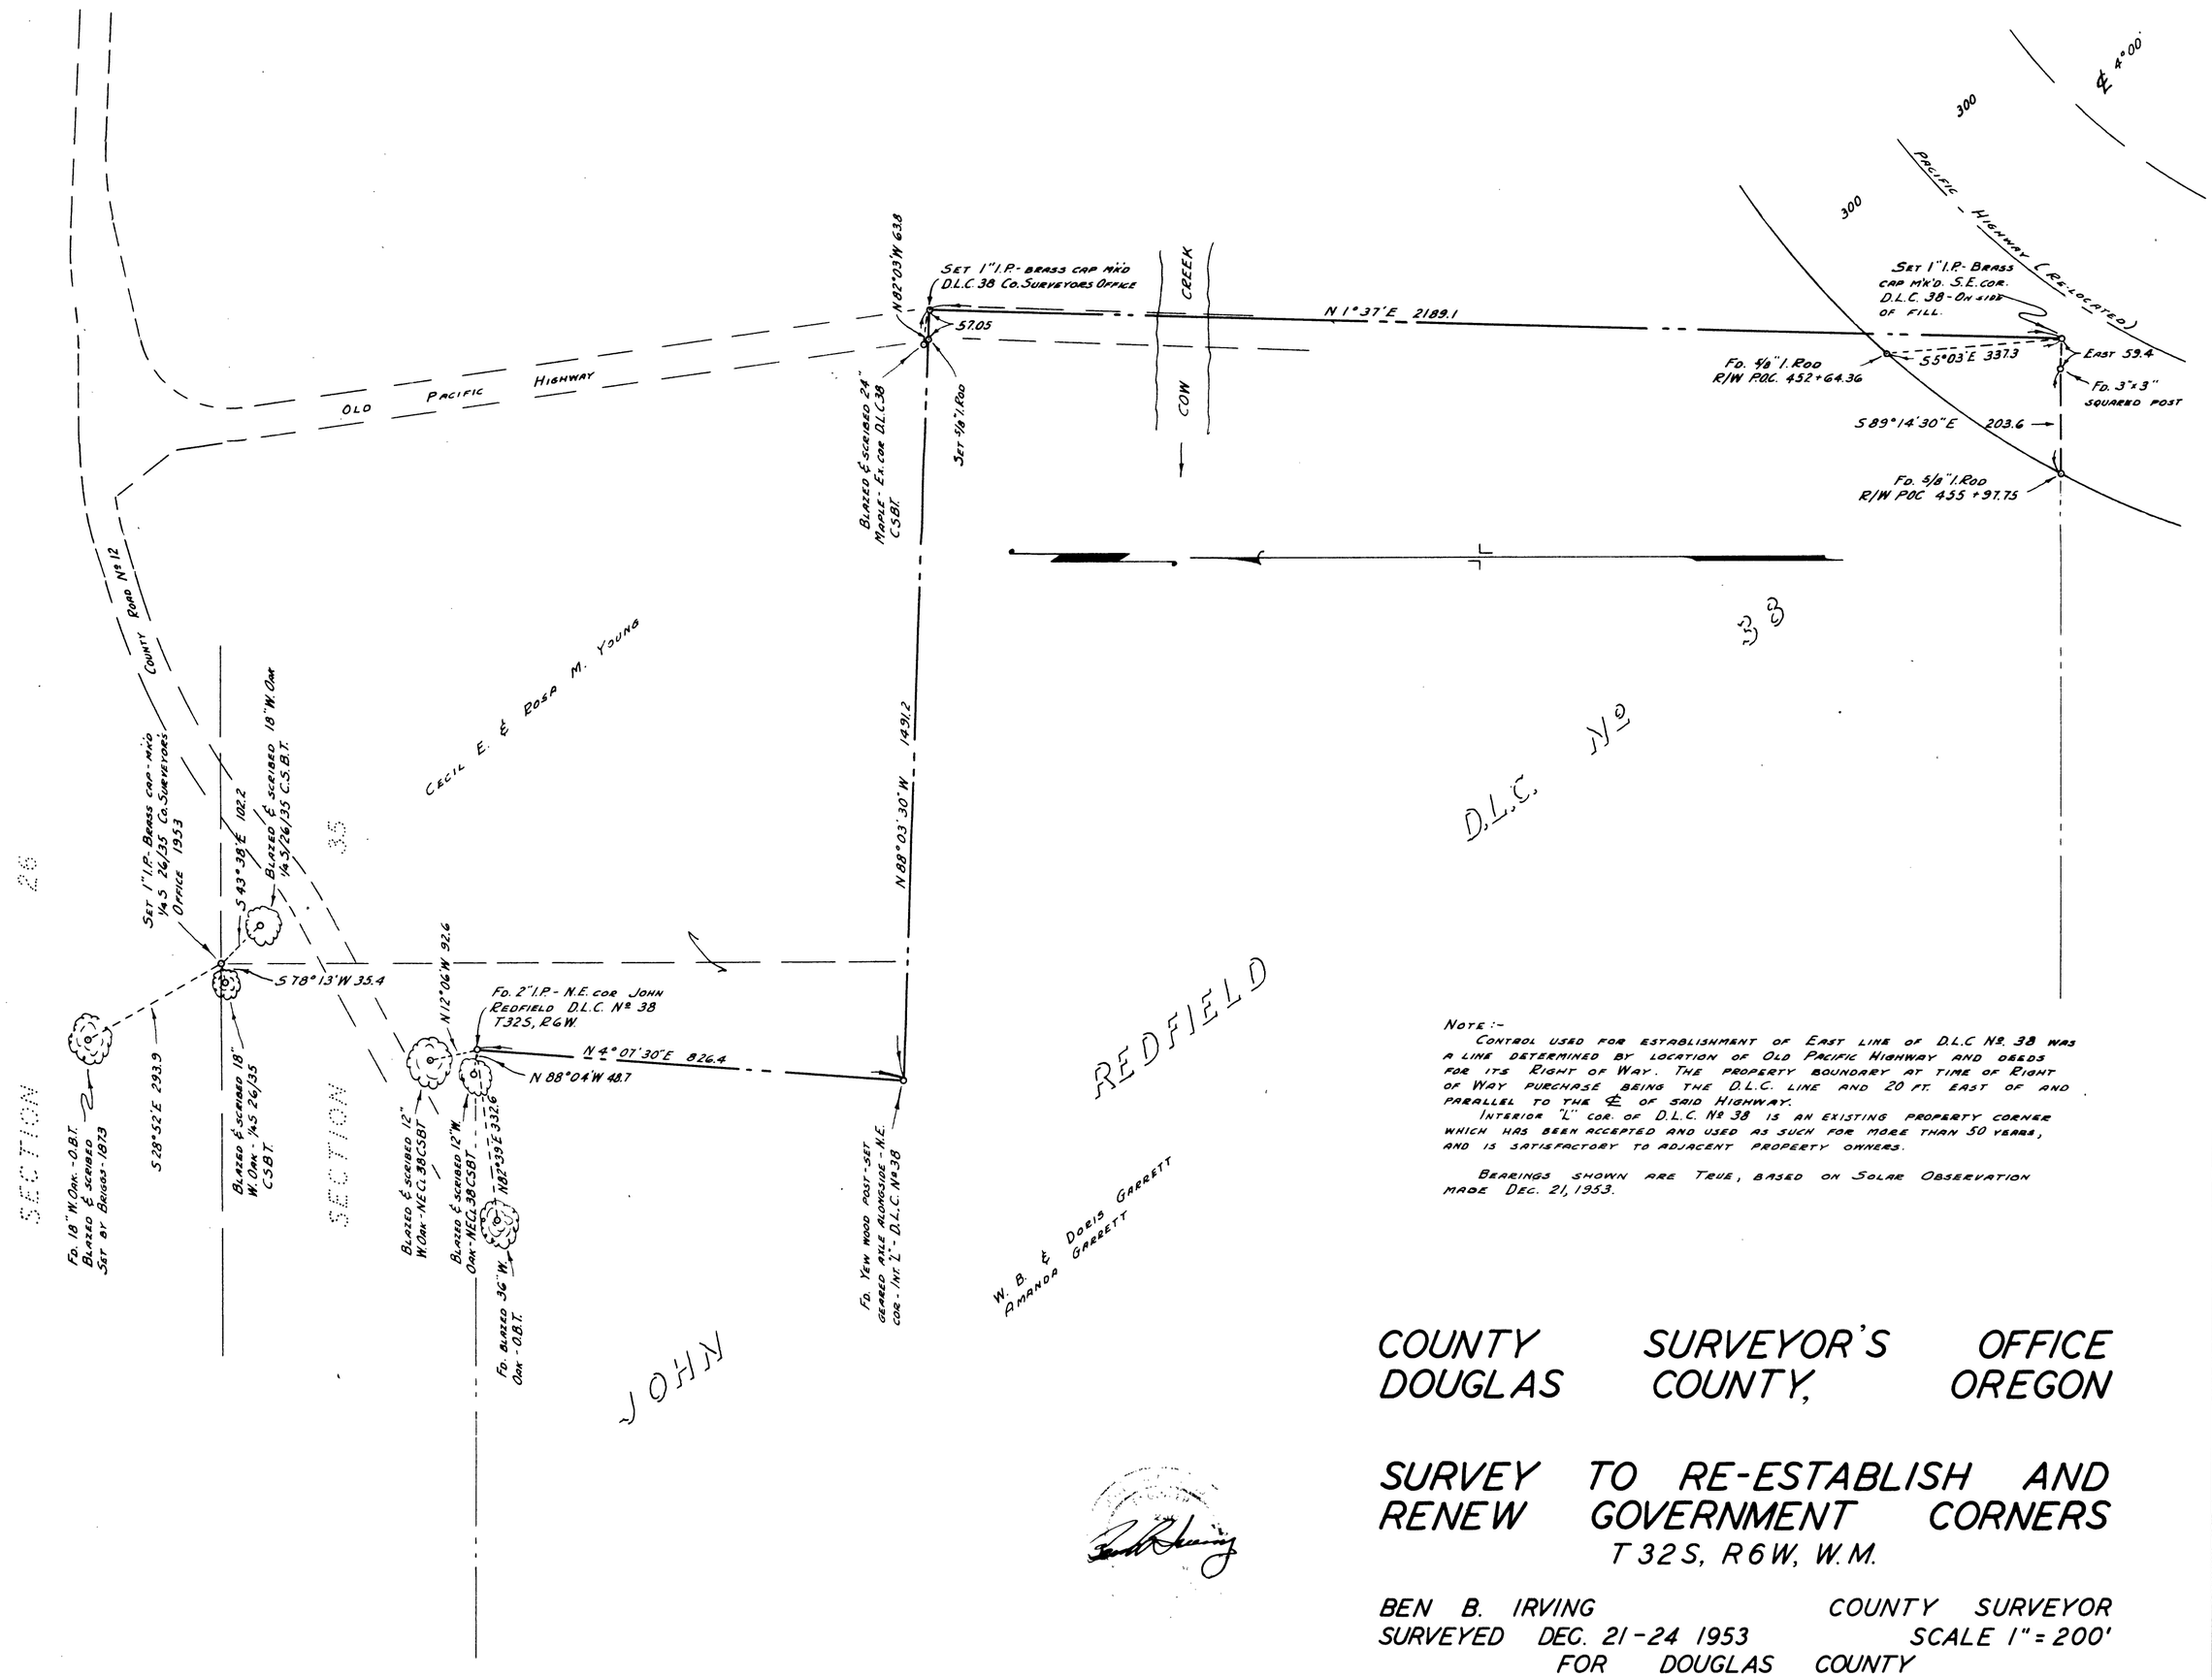

NOTE:-

CONTROL USED FOR ESTABLISHMENT OF EAST LINE OF D.L.C Nº 38 WAS A LINE DETERMINED BY LOCATION OF OLD PACIFIC HIGHWAY AND DEEDS FOR ITS RIGHT OF WAY. THE PROPERTY BOUNDARY AT TIME OF RIGHT OF WAY PURCHASE BEING THE D.L.C. LINE AND 20 FT. EAST OF AND PARALLEL TO THE ℄ OF SAID HIGHWAY.

INTERIOR "L" COR. OF D.L.C. Nº 38 IS AN EXISTING PROPERTY CORNER WHICH HAS BEEN ACCEPTED AND USED AS SUCH FOR MORE THAN 50 YEARS, AND IS SATISFACTORY TO ADJACENT PROPERTY OWNERS.

BEARINGS SHOWN ARE TRUE, BASED ON SOLAR OBSERVATION MADE DEC. 21, 1953.

COUNTY SURVEYOR'S OFFICE
DOUGLAS COUNTY, OREGON

SURVEY TO RE-ESTABLISH AND RENEW GOVERNMENT CORNERS

T 32 S, R 6 W, W.M.

BEN B. IRVING — COUNTY SURVEYOR

SURVEYED DEC. 21-24 1953 — SCALE 1" = 200'

FOR DOUGLAS COUNTY

45/249